



PENINSULA CROSSING

VESTING TENTATIVE MAP

CITY OF BURLINGAME, SAN MATEO COUNTY, CA

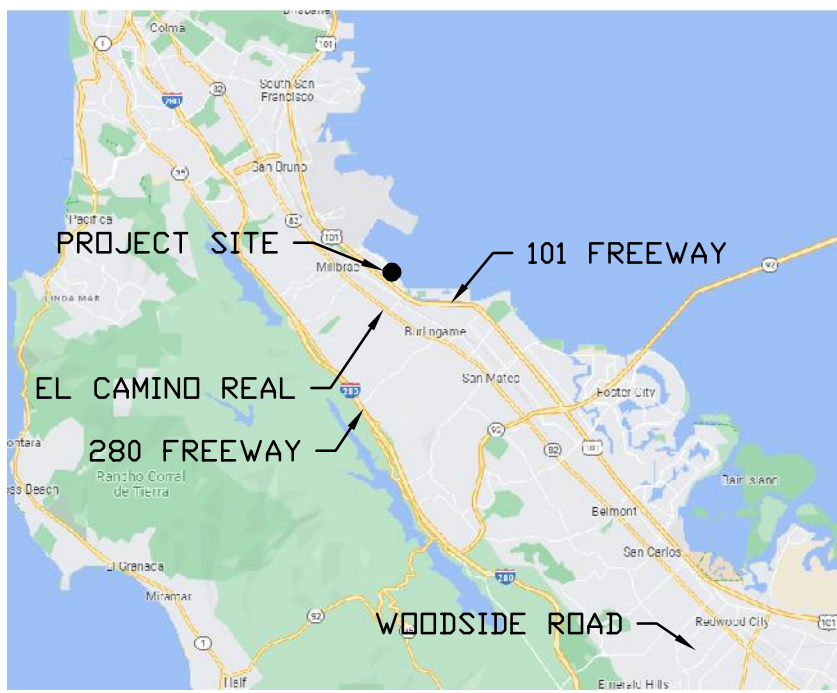

VICINITY MAP
NTS

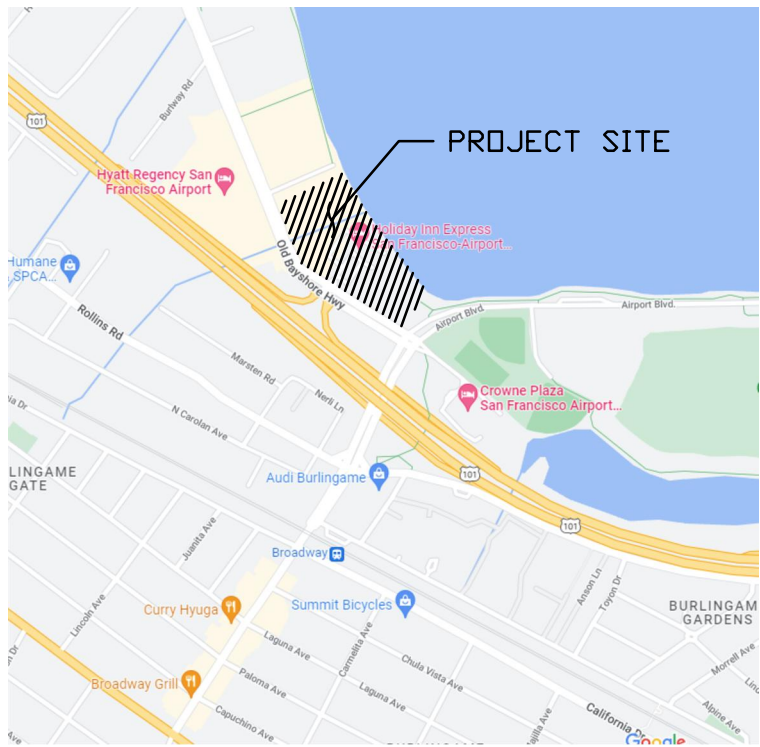

LOCATION MAP
NTS

GENERAL NOTES

- PROJECT DESCRIPTION**
THREE LIFE SCIENCE/OFFICE BUILDINGS AND TWO PARKING STRUCTURES AS WELL AS THE OFFSITE IMPROVEMENTS REQUIRED TO SUPPORT THE DEVELOPMENT, INCLUDING NEW SIDEWALK, LANDSCAPING, LIGHTING, AND UTILITY SERVICES.
- BASIS OF BEARING**
THE BEARING OF NORTH 57°51'03" WEST TAKEN ON THE MONUMENT LINE OF BAYSHORE HIGHWAY AS SHOWN ON THAT CERTAIN PARCEL MAP 12-01, FILED FOR RECORD ON DECEMBER 21, 2021, IN VOLUME 80 OF PARCEL MAPS AT PAGES 55 & 56, SAN MATEO COUNTY RECORDS WAS TAKEN AS THE BASIS FOR ALL BEARINGS SHOWN HEREON AND ROTATED TO THE STATE PLANE COORDINATE SYSTEM.
- SITE BENCHMARK**
NAIL AND BRASS WASHER STAMPED "322" IN HEADWALL ON THE SOUTH SIDE OF BAYSHORE HIGHWAY. ELEVATION 10.58 (NAVD 88, VERTCON)
- SOURCE OF SURVEY**
SITE BOUNDARY LINES, EASEMENTS, OBJECTS SHOWN HEREON ARE BASED ON A SURVEY PERFORMED BY KIER & WRIGHT, DATED 11/24/2021, AND PREPARED BY OR UNDER THE SUPERVISION OF JIMMY R. VIGIL P.L.S. 6256. REFER TO SURVEY DOCUMENT FOR FULL DETAIL.

THE AERIAL MAPPING WAS PREPARED USING COMPUTER ASSISTED, PHOTOGRAMMETRIC METHODS BY COOPER AERIAL SURVEYS CO., IN PHOENIX ARIZONA. JOB NUMBER 2106035. IN AREAS OF DENSE VEGETATION, ACCURACY OF CONTOURS MAY DEVIATE FROM ACCEPTED ACCURACY STANDARDS. DATE OF PHOTOGRAPHY ON 06/25/2021. ORIGINAL COMPILED MAP SCALE 1"=40', CONTOUR INTERVAL 1 FOOT. THE GRID IS BASED ON PHOTOGRAMMETRIC METHODS COMPILED ON DIGITAL STEREO WORKSTATIONS USING AERIAL PHOTOGRAPHY. CONTROL SURVEY PERFORMED BY KIER & WRIGHT, LIVERMORE, CA.
- FEMA**
THE SUBJECT PROPERTY IS SHOWN ON FEMA FIRM NO. 06081C0151F AND 06081C0153F COMMUNITY NUMBER 065019, WITH EFFECTIVE DATE APRIL 5, 2019, AS BEING LOCATED IN FLOOD ZONES "X-UNSHADED", "X-SHADED", AND "AE":

ACCORDING TO FEMA, THE DEFINITION OF ZONE "X-UNSHADED" IS: 0.2% ANNUAL CHANCE FLOOD HAZARD, AREAS OF 1% ANNUAL CHANCE FLOOD WITH AVERAGE DEPTH OF LESS THAN ONE FOOT OR WITH DRAINAGE AREAS OF LESS THAN ONE SQUARE MILE.

ACCORDING TO FEMA THE DEFINITION OF ZONE "X-SHADED" IS: AREAS OF MINIMAL FLOOD HAZARD.

ACCORDING TO FEMA THE DEFINITION OF ZONE "AE (EL 10)" IS: SPECIAL FLOOD HAZARD AREAS WITH BFE (BASE FLOOD ELEVATION) OR DEPTH.

SUBDIVIDER'S STATEMENT

OWNER: DW BURLINGAME I OWNER, LLC;
DW BURLINGAME II OWNER, LLC;
DW BURLINGAME III OWNER, LLC
301 HOWARD STREET, SUITE 2100
SAN FRANCISCO, CA 94105
CONTACT: VIRGINIA CALKINS
(249) 961-5664

CIVIL ENGINEER: BKF ENGINEERS
255 SHORELINE DRIVE, SUITE 200
REDWOOD CITY, CA 94065
CONTACT: PATRICK CONNORS, P.E.
(650) 482-6300

APN: 026-113-470, 026-113-330, 026-113-480,
026-113-450, 026-142-110, 026-142-160,
026-142-020, 026-142-030, 026-142-170,
026-142-180, 026-142-200, 026-142-220,
026-142-240

EXISTING ZONING: BFC (BAYFRONT COMMERCIAL)

EXISTING LAND USE: COMMERCIAL, HOTEL, OPEN SPACE

PROPOSED USE: OFFICE/R&D, LABORATORY/R&D, RESTAURANT,
OPEN SPACE, STRUCTURED PARKING

SITE ADDRESS: 1200-1340 OLD BAYSHORE HWY
BURLINGAME, CA 94010

SITE AREA: 12.02 ± ACRES

LIST OF UTILITIES & PROVIDERS:
WATER SUPPLY: CITY OF BURLINGAME
FIRE PROTECTION: CENTRAL COUNTY FIRE DEPARTMENT
SEWAGE DISPOSAL: CITY OF BURLINGAME
STORM DRAIN: CITY OF BURLINGAME
GAS & ELECTRIC: PACIFIC GAS AND ELECTRIC COMPANY
COMMUNICATION: COMCAST, AT&T

DRAWING INDEX

TM-001 TITLE SHEET
TM-002 TOPOGRAPHIC, UTILITY & BOUNDARY SURVEY
TM-003 TOPOGRAPHIC, UTILITY & BOUNDARY SURVEY
TM-100 EXISTING CONDITIONS
TM-200 DEMOLITION PLAN
TM-300 EXISTING PARCELIZATION PLAN
TM-301 PROPOSED PARCELIZATION PLAN
TM-302 PROPOSED EMERGENCY VEHICLE ACCESS EASEMENT
TM-303 PROPOSED PEDESTRIAN ACCESS EASEMENT
TM-400 PROPOSED CIVIL SITE PLAN
TM-401 PROPOSED SHEET SECTIONS
TM-402 PROPOSED SHEET SECTIONS
TM-500 PROPOSED GRADING PLAN
TM-600 PROPOSED UTILITY PLAN
TM-700 PROPOSED STORMWATER MANAGEMENT PLAN
TM-701 PROPOSED OFFSITE STORMWATER MANAGEMENT PLAN
TM-800 PROPOSED FIRE APPRATUS ACCESS PLAN
TM-801 PROPOSED UNDERGROUND FIRE SERVICE PLAN
TM-900 TRUCK TURNING MOVEMENTS - SHEET 1
TM-901 TRUCK TURNING MOVEMENTS - SHEET 2
TM-902 TRUCK TURNING MOVEMENTS - SHEET 3
TM-903 FIRE TRUCK TURNING MOVEMENTS - OVERALL CIRCULATION
TM-904 FIRE TRUCK TURNING MOVEMENTS - CALTRANS INTERSECTION
TM-905 FIRE TRUCK TURNING MOVEMENTS - SITE

LEGEND

--- -- -- -- -- PROPERTY LINE
--- -- -- -- -- EX PROPERTY LINE
--- -- -- -- -- ADJACENT PROPERTY LINE
--- -- -- -- -- EASEMENT LINE
--- -- -- -- -- EX EASEMENT LINE
--- -- -- -- -- MONUMENT LINE
--- -- -- -- -- BUILDING
--- X --- EX FENCE
--- X --- EX TREE
--- X --- EX MANHOLE
--- X --- EX HYDRANT
--- X --- EX STORM DRAIN CATCH BASIN
--- X --- EX STREET LIGHT

ENGINEER'S STATEMENT

THIS TENTATIVE MAP HAS BEEN PREPARED BY ME OR UNDER MY DIRECTION IN ACCORDANCE WITH STANDARD ENGINEERING PRACTICE.

Simon North
SIMON R. NORTH, PE
PRINCIPAL
P.E. #64657 EXP 06/30/25
BKF ENGINEERS

02/15/2024
DATE

ABBREVIATIONS:

AC ASPHALT CONCRETE
APN ASSESSOR'S PARCEL NUMBER
BLDG BUILDING
BW BACK OF WALK
C EDGE CONCRETE EDGE
CONC CONCRETE
DW DOMESTIC WATER
E EAST
EX EXISTING
EX.NO. EXISTING NUMBER
FL FLOW LINE
FW FIRE WATER
GR GRATE
INV INVERT
LG LIP OF GUTTER
N NORTH
NE NORTHEAST
NW NORTHWEST
O.R. OFFICIAL RECORD
PPAE PUBLIC PEDESTRIAN ACCESS EASEMENT
PM PARCEL MAP
PR PROPOSED
PTR PRELIMINARY TITLE REPORT
P.U.E. PUBLIC UTILITY EASEMENT
S SOUTH
SDDI STORM DRAIN DRAIN INLET
SDMH STORM DRAIN MANHOLE
SE SOUTHEAST
SSMH SANITARY SEWER MANHOLE
SW SOUTHWEST
TC TOP OF CURB
TYP TYPICAL
W WEST

RECEIVED
February 20, 2024
City of Burlingame
CDD-Planning DIV

ENGINEER'S STATEMENT

THIS TENTATIVE MAP HAS BEEN PREPARED BY ME OR UNDER MY DIRECTION IN ACCORDANCE WITH STANDARD ENGINEERING PRACTICE.

Patrick Connors
PATRICK CONNORS, PE
PROJECT MANAGER
P.E. #85260 EXP 06/30/25
BKF ENGINEERS

02/15/2024
DATE

255 SHORELINE DR.,
SUITE 200
REDWOOD CITY, CA 94065
(650) 482-6300
www.bkf.com



CALIFORNIA

PENINSULA CROSSING
VESTING TENTATIVE MAP
TITLE SHEET
COUNTY OF SAN MATEO


BURLINGAME

Revisions		No.	Date
Scale AS SHOWN	02/15/2024		
Design JHD			
Drawn MC			
Approved PC			
Job No 20210035			

Drawing Number:

TM-001
1 OF 24

LINE TABLE		
LINE #	DIRECTION	LENGTH
L1	N32°08'52"E	3.49'
L2	S57°51'08"E	4.00'

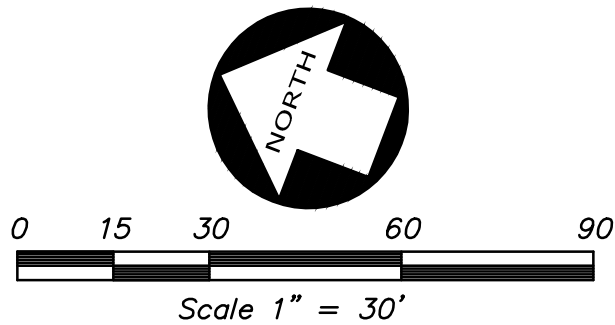


NOTE: THIS SITE HAS FIBER OPTIC LINES
LOCATED ON OR ADJACENT TO IT.

REFERENCES

- (R1) - GRANT DEED 2013-024837 OR
(R2) - PARCEL MAP 12-01 (80 PM 55&56)
(R3) - RECORD OF SURVEY (S LLS 76-88)
(R4) - PARCEL MAP 19-02 (85 PM 30&31)
(R5) - GRANT DEED (2018-038040)
(R6) - PARCEL MAP 12-01 (89 PM 17&18)
(R7) - CALIFORNIA DEPARTMENT OF TRANSPORTATION
MONUMENT MAPS (S-630&S-815)


DETAIL "A"

NTS

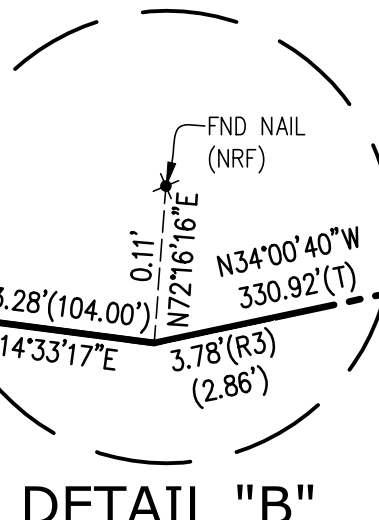


DETAIL "B"

NTS

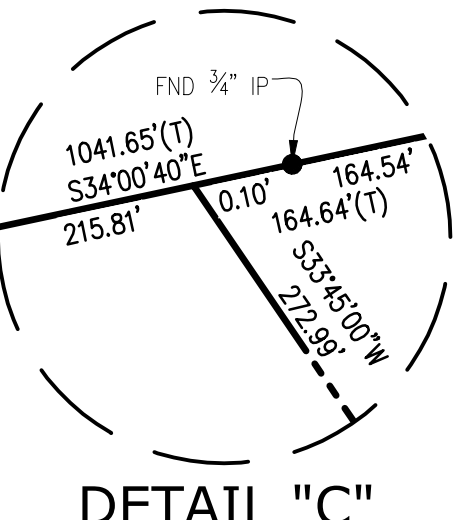


DETAIL "C"

NTS

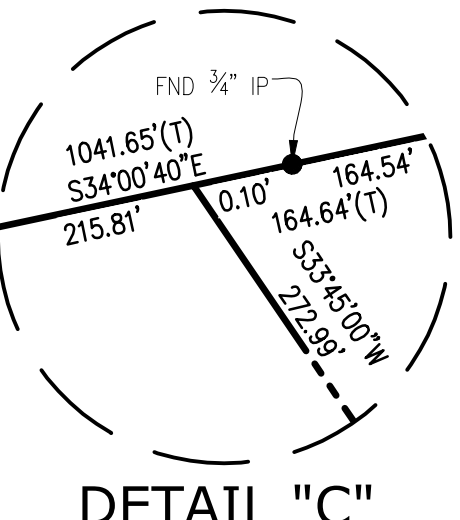

LEGEND

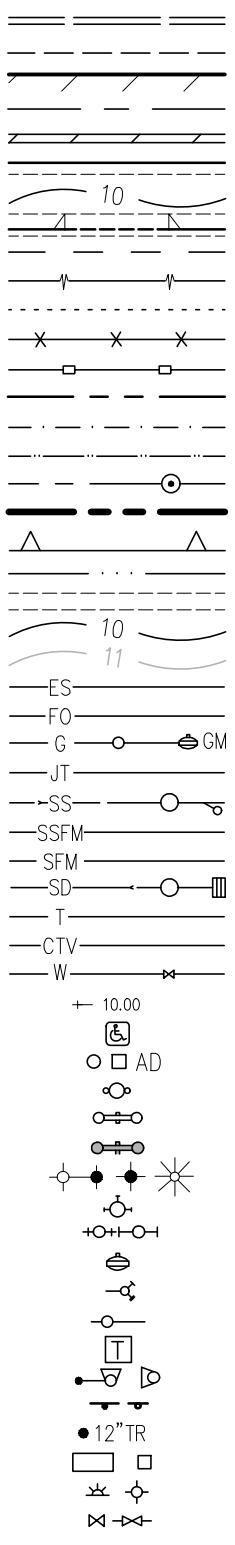

ABBREVIATIONS

AD	AREA DRAIN	AD	AREA DRAIN
ASR	AUTO SPRINKLER RISER	ASR	AUTO SPRINKLER RISER
BD	BACK OF CURB	BD	BACK OF CURB
BDC	BAY CONSERVATION AND DEVELOPMENT COMMISSION	BDC	BAY CONSERVATION AND DEVELOPMENT COMMISSION
BNDRY	BOUNDARY	BNDRY	BOUNDARY
BLRD	BOLLARD	BLRD	BOLLARD
BOL	BOLLARD	BOL	BOLLARD
BFL	BACK FLOW PREVENTER	BFL	BACK FLOW PREVENTER
BL	BOTTOM OF RAMP	BL	BOTTOM OF RAMP
BS	BOTTOM OF STAIR	BS	BOTTOM OF STAIR
BV	BACK OFF VALVE	BV	BACK OFF VALVE
BW	BACK OF WALK	BW	BACK OF WALK
C	CONCRETE	C	CONCRETE
C-FC	CONCRETE AT FACE OF CURB	C-FC	CONCRETE AT FACE OF CURB
CB	CATCH BASIN	CB	CATCH BASIN
CL	CENTER LINE	CL	CENTER LINE
COM	COMMUNICATION LINE BOX	COM	COMMUNICATION LINE BOX
CTV	CABLE TV LINE	CTV	CABLE TV LINE
CONST	CONSTRUCTION	CONST	CONSTRUCTION
CTVB	CABLE TV BOX	CTVB	CABLE TV BOX
DR	DRIVEWAY	DR	DRIVEWAY
DWY	DRIVEWAY	DWY	DRIVEWAY
DYLT	DAYLIGHT	DYLT	DAYLIGHT
BDV	DOUBLE DETECTOR CHECK VALVE	BDV	DOUBLE DETECTOR CHECK VALVE
EP	ELEVATION	EP	ELEVATION
EB	ELECTRIC BOX	EB	ELECTRIC BOX
EL	EDGE OF PAVEMENT	EL	EDGE OF PAVEMENT
EW	EASEMENT	EW	EASEMENT
EV	ELECTRICAL VALVE	EV	ELECTRICAL VALVE
FF	FINISH FLOOR	FF	FINISH FLOOR
FL	FIRE HYDRANT	FL	FIRE HYDRANT
FL-FC	FLOWLINE AT FACE OF CURB	FL-FC	FLOWLINE AT FACE OF CURB
FW	FACE OF WALK	FW	FACE OF WALK
FC	FOUND	FC	FOUND
FND	FIRE DEPARTMENT CONNECTION	FND	FIRE DEPARTMENT CONNECTION
FNC	FIBER OPTICS BOX	FNC	FIBER OPTICS BOX
FP	FLAG POLE	FP	FLAG POLE
GB	GRADE BREAK	GB	GRADE BREAK
GM	GAS MARKER/METER	GM	GAS MARKER/METER
GR	GRADE INTERCEPT	GR	GRADE INTERCEPT
GRN	GROUND	GRN	GROUND
GV	GAS VALVE	GV	GAS VALVE
HWY	HIGHWAY	HWY	HIGHWAY
I.E.E.	INGRESS AND EGRESS EASEMENT	I.E.E.	INGRESS AND EGRESS EASEMENT
IB	IRIGATION BOX	IB	IRIGATION BOX
IP	IRON PIPE	IP	IRON PIPE
LIP	LIP OF GUTTER	LIP	LIP OF GUTTER
LT	LIGHT	LT	LIGHT
L.D.	LEGAL DESCRIPTION	L.D.	LEGAL DESCRIPTION
L/S	LANDSCAPE	L/S	LANDSCAPE
M	MAP	M	MAP
MGR	METAL GUARD RAIL	MGR	METAL GUARD RAIL
MON	MONUMENT	MON	MONUMENT
MH	MANHOLE	MH	MANHOLE
M-M-INT	MONUMENT TO INTERSECTION	M-M-INT	MONUMENT TO INTERSECTION
N	NORTH	N	NORTH
NE	NORTH EAST	NE	NORTH EAST
NRW	NON-RECORD MONUMENT	NRW	NON-RECORD MONUMENT
NTS	NOT TO SCALE	NTS	NOT TO SCALE
O.R.	OFFICIAL RECORD	O.R.	OFFICIAL RECORD
OVHG	OVERHANG	OVHG	OVERHANG
PCL	PAGE	PCL	PAGE
PG&E	PACIFIC GAS & ELECTRIC	PG&E	PACIFIC GAS & ELECTRIC
PV	POST INDICATOR VALVE	PV	POST INDICATOR VALVE
PL	PROPERTY LINE	PL	PROPERTY LINE
P-FC	PAVEMENT AT FACE OF CURB	P-FC	PAVEMENT AT FACE OF CURB
PG	PAGE	PG	PAGE
PI	PER PLAN	PI	PER PLAN
POB	POINT OF BEGINNING	POB	POINT OF BEGINNING
P&T	PACIFIC TELEPHONE AND TELEGRAPH	P&T	PACIFIC TELEPHONE AND TELEGRAPH
RADIAL	RADIAL	RADIAL	RADIAL
RCV	RECLAIMED WATER VALVE	RCV	RECLAIMED WATER VALVE
R&C	REAR AND CATCH	R&C	REAR AND CATCH
RE	RIGHT OF WAY	RE	RIGHT OF WAY
R/W	RISER	R/W	RISER
S	SOUTH	S	SOUTH
SD	STORM DRAIN	SD	STORM DRAIN
SDO	STORM DRAIN CLEAN OUT	SDO	STORM DRAIN CLEAN OUT
SF	SQUARE FEET	SF	SQUARE FEET
SNF	SEARCHED FOR NOT FOUND	SNF	SEARCHED FOR NOT FOUND
S.D.E.	STORM DRAIN EASEMENT	S.D.E.	STORM DRAIN EASEMENT
SL	STORM DRAIN MANHOLE	SL	STORM DRAIN MANHOLE
SLB	STREET LIGHT	SLB	STREET LIGHT
SLD	STREET LIGHT BOX	SLD	STREET LIGHT BOX
SSD	SANITARY SEWER CLEAN OUT	SSD	SANITARY SEWER CLEAN OUT
SSMH	SANITARY SEWER MANHOLE	SSMH	SANITARY SEWER MANHOLE
SW	SOUTH WEST	SW	SOUTH WEST
SW	STREET	SW	STREET
TB	TELEPHONE BOX	TB	TELEPHONE BOX
TD	TOP OF CURB	TD	TOP OF CURB
TD	TRAFFIC DETECTOR BOX	TD	TRAFFIC DETECTOR BOX
TMH	TELEPHONE MANHOLE	TMH	TELEPHONE MANHOLE
TOE	GRADE BREAK LINE TOE	TOE	GRADE BREAK LINE TOE
TOP	GRADE BREAK LINE TOP	TOP	GRADE BREAK LINE TOP
TR	TOP OF RAMP	TR	TOP OF RAMP
TRN	TRANSFORMER	TRN	TRANSFORMER
TSB	TOP OF STAIR	TSB	TOP OF STAIR
TSP	TRAFFIC SIGNAL BOX	TSP	TRAFFIC SIGNAL BOX
TS	TRAFFIC SIGNAL POLE	TS	TRAFFIC SIGNAL POLE
TV	TOP OF WALL	TV	TOP OF WALL
UB	UNKNOWN UTILITY BOX	UB	UNKNOWN UTILITY BOX
WG	WATER GUTTER	WG	WATER GUTTER
W	WEST	W	WEST
WB	WATER BOX	WB	WATER BOX
WS	WATER SERVICE	WS	WATER SERVICE
WL	WATER LINE	WL	WATER LINE
WM	WATER METER	WM	WATER METER
WV	WATER VALVE	WV	WATER VALVE

PARCEL ACREAGE

PARCEL DD-62635	1.0605± ACRES
LOT 3 (50 M 39)	1.4616± ACRES
PARCEL I (80 PM 55)	2.7723± ACRES
PARCEL 2 (80 PM 55)	0.7430± ACRES
PARCEL I (PORTION LOT 2) (50 PM 39)	0.3123± ACRES
PARCEL II	2.9864± ACRES
PARCEL III	0.3348± ACRES
PARCEL IV (LOT 1) (50 PM 39)	0.8784± ACRES
PARCEL V	0.0504± ACRES
PARCEL VI	0.7804± ACRES
PARCEL VII	0.4593± ACRES
PARCEL VIII	0.4764± ACRES
TOTAL	12.0244± ACRES

J. R. VIGIL
JIMMY R. VIGIL P.L.S. 6256
11/10/2021


NOTES

- THIS PLOT WAS PREPARED FROM INFORMATION FURNISHED IN THE FOLLOWING PRELIMINARY TITLE REPORTS PREPARED BY CHICAGO TITLE INSURANCE COMPANY:
A) DATED AS OF AUGUST 31, 2020, ORDER NUMBER 98203059-982-SK-KC, AMEND "B". (1288-1340 BAYSHORE HWY)
B) DATED AS OF JANUARY 29, 2021, ORDER NUMBER 98203454-982-SK-KC, UPDATE "A". (1250 BAYSHORE HWY)
C) DATED AS OF MARCH 23, 2021, ORDER NUMBER FWTO 3772100170-JL (1290 BAYSHORE HWY)
D) DATED AS OF AUGUST 6, 2021, ORDER NUMBER 98203986-982-SK-KC, UPDATE "C". (1200 BAYSHORE HWY)
E) DATED AS OF MAY 7, 2021, ORDER NUMBER 98203986-982-SK-KC. (1240 BAYSHORE HWY)
NO LIABILITY IS ASSUMED FOR MATTERS OF RECORD NOT STATED IN SAID PRELIMINARY TITLE REPORT THAT MAY AFFECT THE TITLE LINES, OR EXCEPTIONS, OR EASEMENTS OF THE PROPERTY.
- ALL DISTANCES AND ELEVATIONS SHOWN HEREON ARE IN FEET AND DECIMALS THEREOF.
- THE TYPES, LOCATIONS, SIZES AND/OR DEPTHS OF EXISTING UNDERGROUND UTILITIES AS SHOWN ON THIS TOPOGRAPHIC SURVEY WERE OBTAINED FROM SOURCES OF VARYING RELIABILITY. THE CONTRACTOR IS CAUTIONED THAT ONLY ACTUAL EXCAVATION WILL REVEAL THE TYPES, EXTENT, SIZES, LOCATIONS AND DEPTHS OF SUCH UNDERGROUND UTILITIES. (A REASONABLE EFFORT HAS BEEN MADE TO LOCATE AND DELINEATE ALL KNOWN UNDERGROUND UTILITIES). HOWEVER, THE ENGINEER CAN ASSUME NO RESPONSIBILITY FOR THE COMPLETENESS OR ACCURACY OF ITS DELINEATION OF SUCH UNDERGROUND UTILITIES WHICH MAY BE ENCOUNTERED, BUT WHICH ARE NOT SHOWN ON THESE DRAWINGS.
- THE SUBJECT PROPERTY IS SHOWN ON THE FEDERAL EMERGENCY MANAGEMENT AGENCY (FEMA) FLOOD INSURANCE RATE MAP (FIRM) FOR SAN MATEO COUNTY, CALIFORNIA, MAP NUMBER 06081C015F AND 06081C0153F COMMUNITY NUMBER 060519 (CITY OF BURLINGAME), WITH AN EFFECTIVE DATE OF APRIL 5, 2019, AS BEING LOCATED IN FLOOD ZONES "X-UNSHADED", "X-SHADED", AND "AE".


- ACCORDING TO FEMA THE DEFINITION OF ZONE "X-UNSHADED" IS: 0.2% ANNUAL CHANCE FLOOD HAZARD, AREAS OF 1% ANNUAL CHANCE FLOOD WITH AVERAGE DEPTH OF LESS THAN ONE FOOT OR WITH DRAINAGE AREAS OR LESS THAN ONE SQUARE MILE.
- ACCORDING TO FEMA THE DEFINITION OF ZONE "X-SHADED" IS: AREAS OF MINIMAL FLOOD HAZARD.
- ACCORDING TO FEMA THE DEFINITIONS OF ZONE "AE (EL 10)" & "AE (EL 10)" ARE: SPECIAL FLOOD HAZARD AREAS WITH BFE (BASE FLOOD ELEVATION) OR DEPTH.
5. BENCHMARK: 322
NAIL AND BRASS WASHER STAMPED "322" IN HEADWALL ON THE SOUTH SIDE OF BAYSHORE HIGHWAY. ELEVATION = 10.58 (NAVD 88, VERTCON)
6. BASIS OF BEARINGS:
THE BEARING OF NORTH 57° 51' 03" WEST TAKEN ON THE MONUMENT LINE OF BAYSHORE HIGHWAY AS SHOWN ON THAT CERTAIN PARCEL MAP 12-01, FILED FOR RECORD ON DECEMBER 31, 2012, IN VOLUME 80 OF PARCEL MAPS AT PAGES 55 & 56, SAN MATEO COUNTY RECORDS WAS TAKEN AS THE BASIS FOR ALL BEARINGS SHOWN HEREON AND ROTATED TO THE STATE PLANE COORDINATE SYSTEM.
7. CORNER RECORD NOTE:
THE DEVELOPER AND/OR CONTRACTOR SHALL BE RESPONSIBLE FOR THE PREPARATION AND FILING OF PRE-CONSTRUCTION AND POST-CONSTRUCTION CORNER RECORDS FOR ANY MONUMENTS OR PROPERTY CORNERS SHOWN HEREON THAT MAY BE DESTROYED DURING IMPROVEMENTS TO THE SUBJECT PROPERTY AS DEFINED IN SECTION 8771(b) OF THE PROFESSIONAL LAND SURVEYORS ACT.
8. THE AERIAL MAPPING WAS PREPARED USING COMPUTER ASSISTED, PHOTOGRAMMETRIC METHODS BY COOPER AERIAL SURVEYS CO., IN PHOENIX, ARIZONA. JOB NUMBER 2106033. IN AREAS OF DENSE VEGETATION, ACCURACY OF CONTOURS MAY DEVIATE FROM ACCEPTED ACCURACY STANDARDS. DATE OF PHOTOGRAPHY 06-25-21, ORIGINAL COMPILED MAP SCALE 1"=40', CONTOUR INTERVAL 1 FOOT. THE GRID IS BASED ON PHOTOGRAMMETRIC METHODS COMPILED ON DIGITAL STEREO WORKSTATIONS USING AERIAL PHOTOGRAPHY. CONTROL SURVEY PERFORMED BY KIER & WRIGHT, LIVERMORE, CA.

BY		REVISION	
NO.	DATE	NO.	DATE
1	11-10-2021	1	11-10-2021
2	11-10-2021	2	11-10-2021
3	11-10-2021	3	11-10-2021
102	11-10-2021	102	11-10-2021
103	11-10-2021	103	11-1

Z:\2020\A20698-5\DWG\SURVEY\TOPO\TS-A20698-5.dwg 11-10-21 04:04:25 PM bmgang

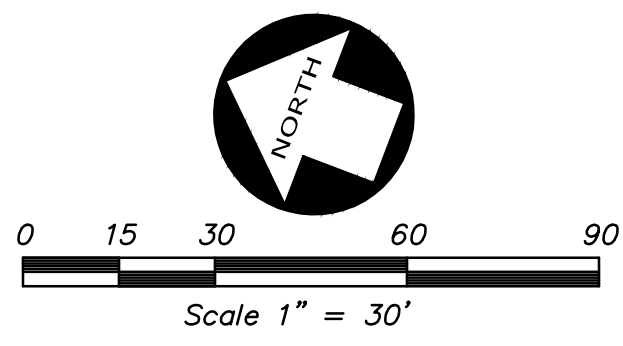

LINE TABLE		
LINE #	DIRECTION	LENGTH
L1	N32°08'52"E	3.49'
L2	S57°51'08"E	4.00'

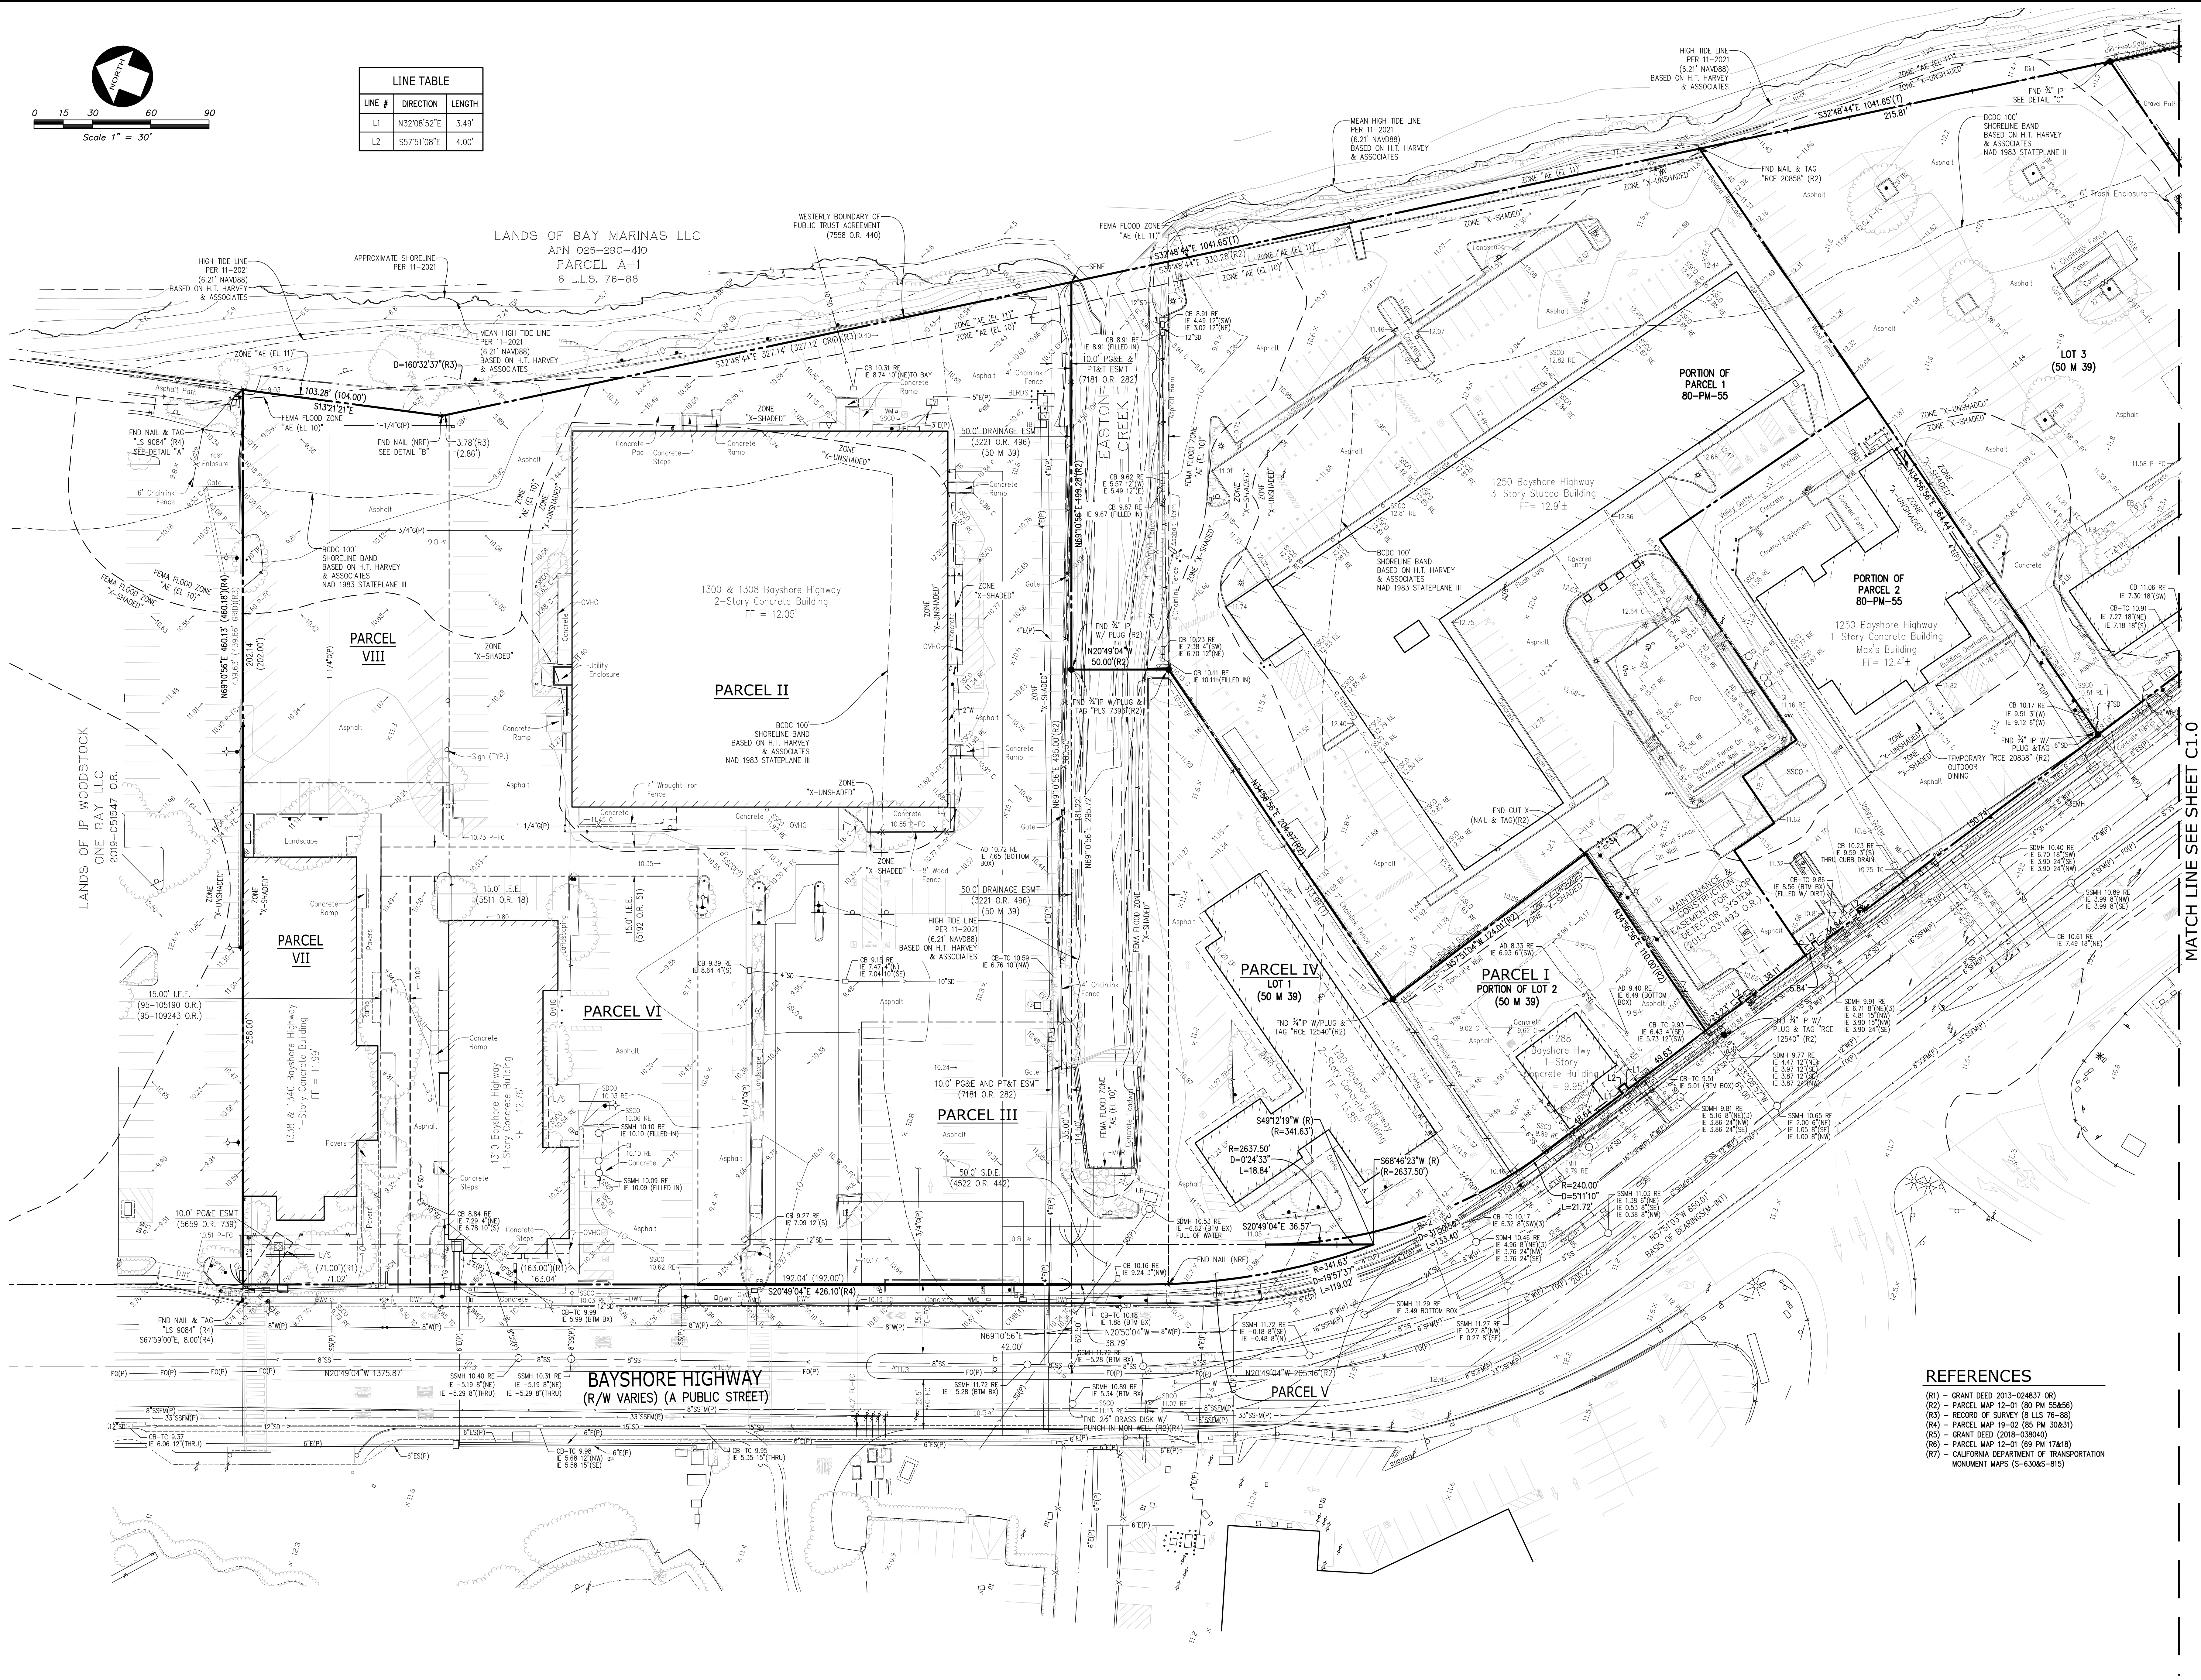


REFERENCES

- (R1) - GRANT DEED 2013-024837 (R)
- (R2) - PARCEL MAP 12-01 (80 PM 55456)
- (R3) - RECORD OF SURVEY (8 LLS 76-88)
- (R4) - PARCEL MAP 19-02 (85 PM 30431)
- (R5) - GRANT DEED (2018-039040)
- (R6) - PARCEL MAP 12-01 (69 PM 17418)
- (R7) - CALIFORNIA DEPARTMENT OF TRANSPORTATION MONUMENT MAPS (3-630465-815)

MATCH LINE SEE SHEET C1.0

TOPOGRAPHIC, UTILITY & BOUNDARY SURVEY
OF
1200, 1240, 1250, 1288, 1290, 1300, 1308, 1340, 1388 BAYSHORE HIGHWAY
FOR
WOODSTOCK DEVELOPMENT, INC

BURLINGAME,
CALIFORNIA

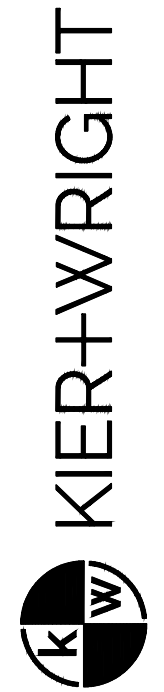

2850 Collier Canyon Road
Livermore, CA 94551
Phone: (925) 245-9788
www.kierwright.com

REVISION		BY		NO.	
UPDATED PER COMMENTS 11-10-2021		BMM		1	
				2	
				3	
				4	
				5	
				6	
				7	
				8	
				9	
				10	

DATE	AUG. 19, 2022
SCALE	AS SHOWN
SURVEYOR	JRV
DRAWN BY	KRW
JOB NO.	A20698-5
SHEET	TM-003
OF	2 SHEETS




PENINSULA CROSSING
VESTING TENTATIVE MAP
EXISTING CONDITIONS

COUNTY OF SAN MATEO

BURLINGAME

Revisions	
No.	
Date 02/15/2024	
Scale 1" = 50'	
Design JHD	
Drawn MC	
Approved PC	
Job No 20210035	

Drawing Number:

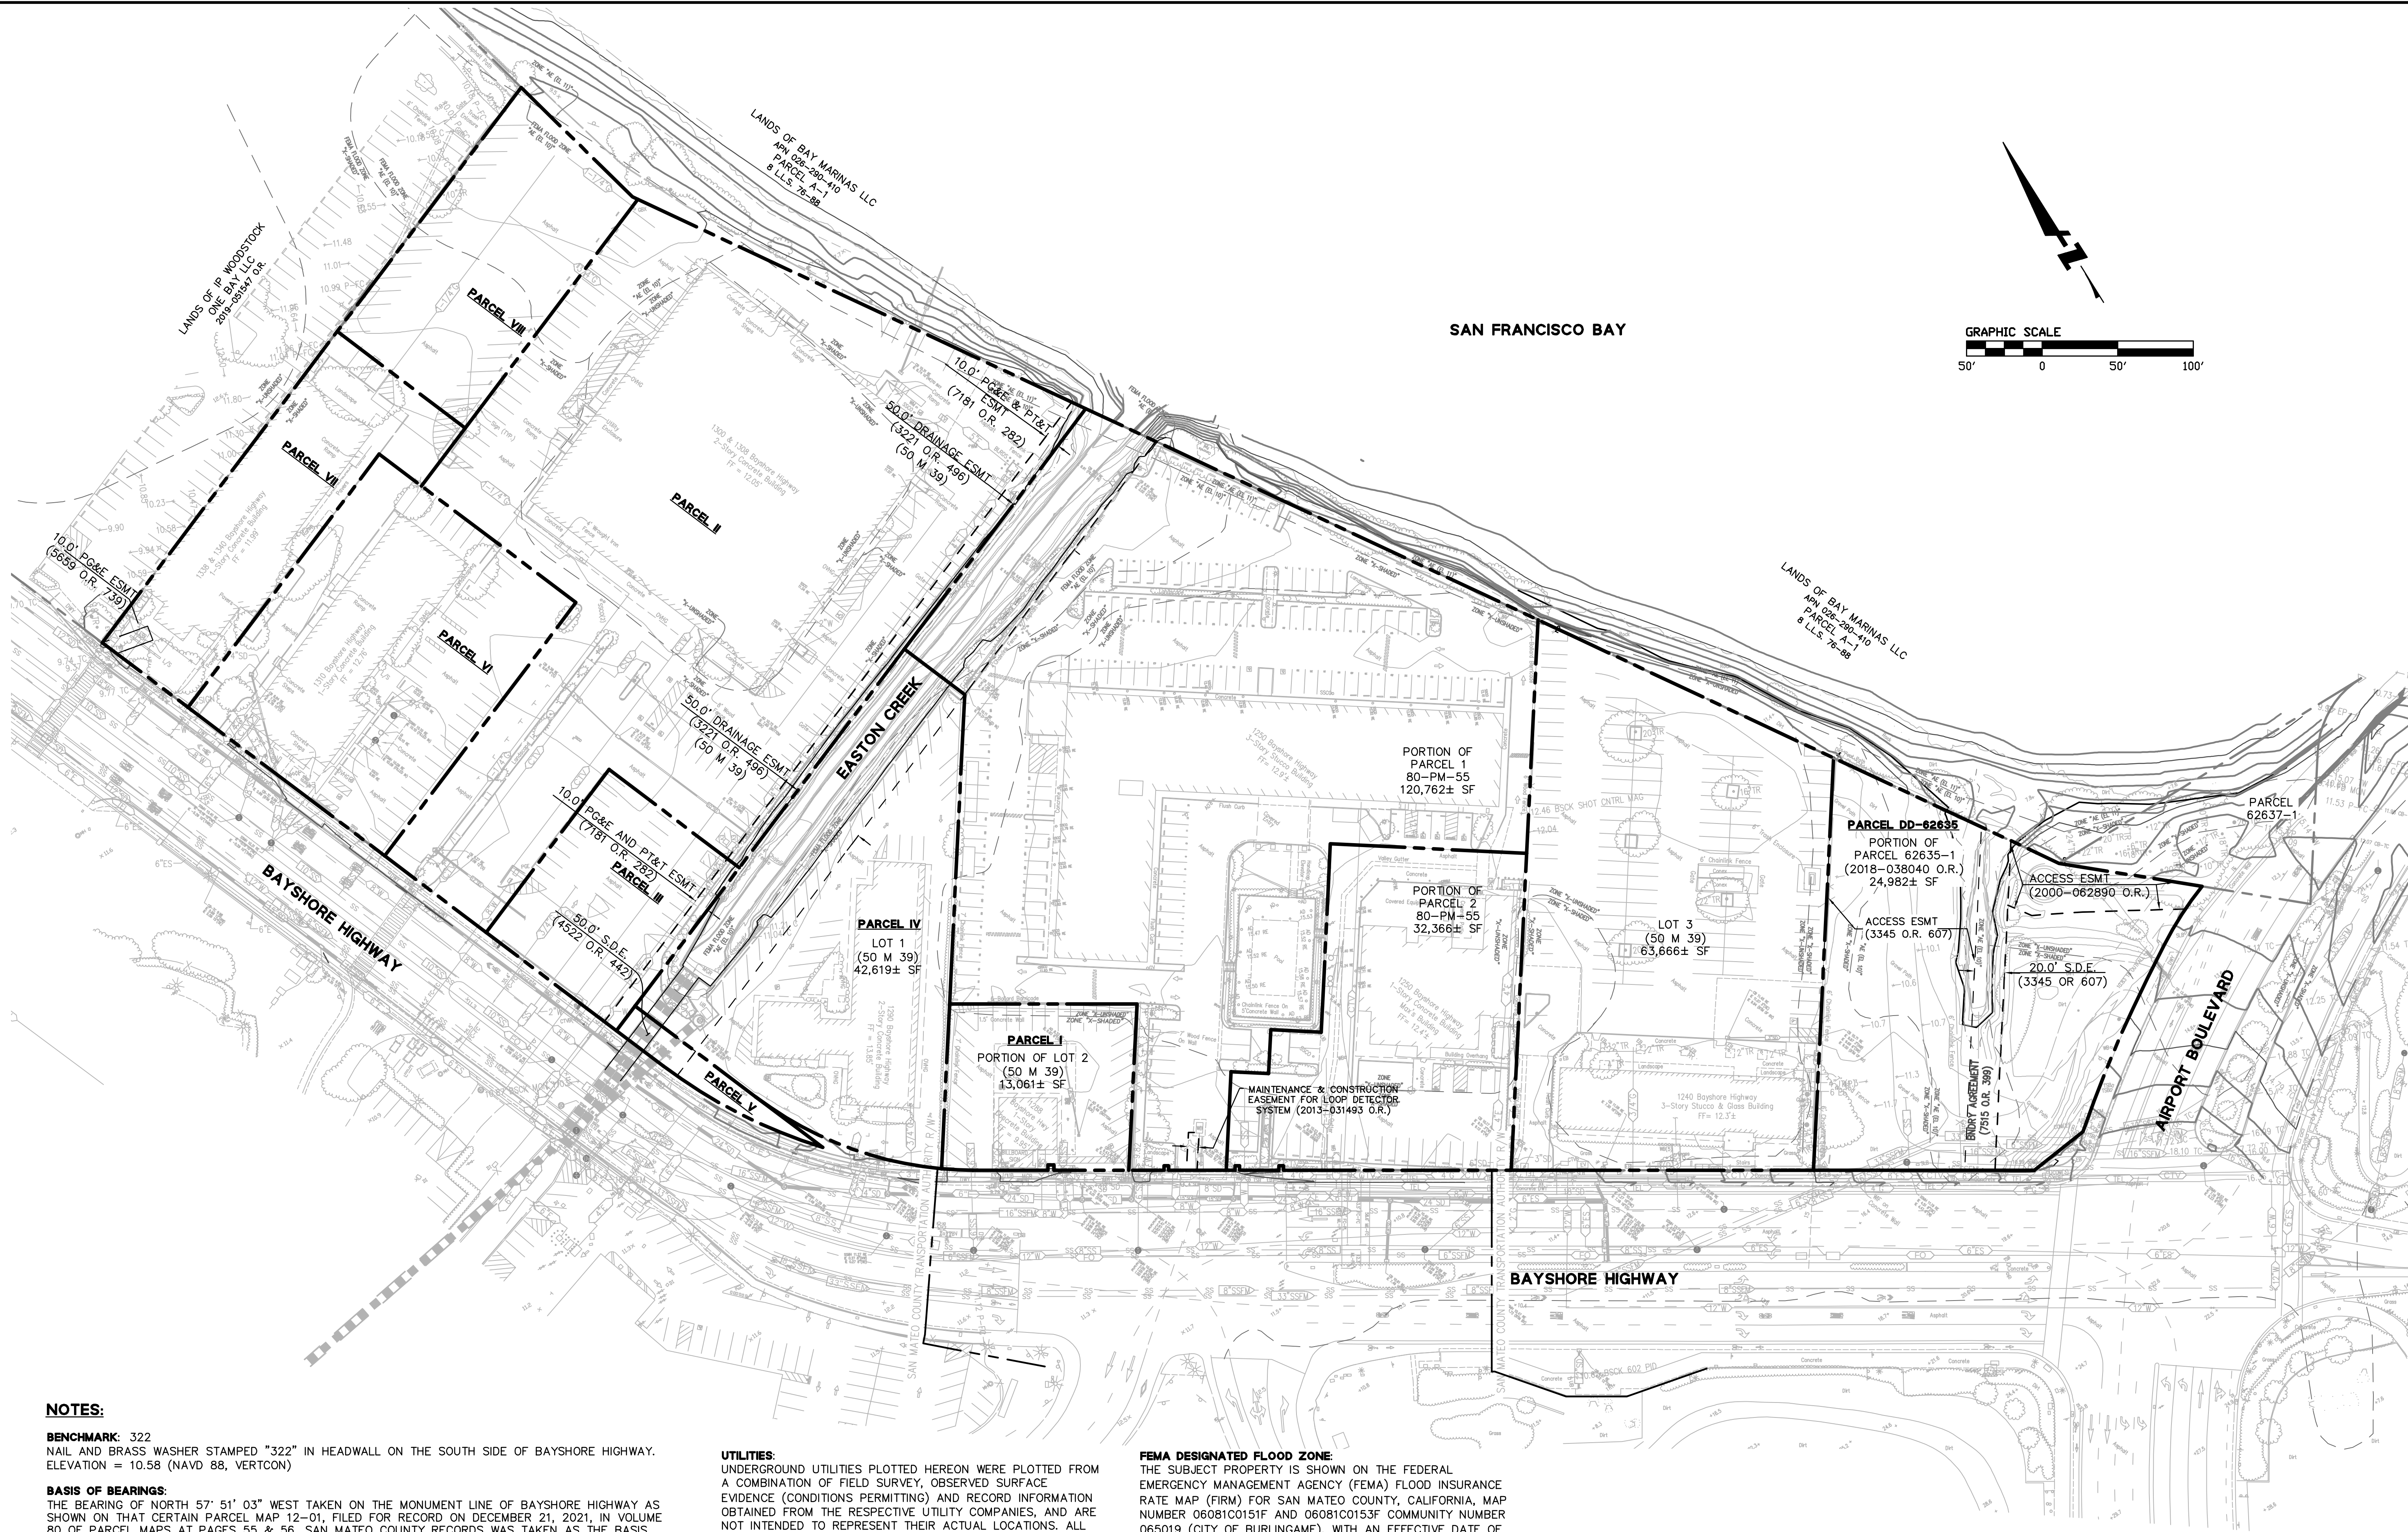

NOTES:

BENCHMARK: 322
NAIL AND BRASS WASHER STAMPED "322" IN HEADWALL ON THE SOUTH SIDE OF BAYSHORE HIGHWAY.
ELEVATION = 10.58 (NAVD 88, VERTCON)

BASIS OF BEARINGS:
THE BEARING OF NORTH 57° 51' 03" WEST TAKEN ON THE MONUMENT LINE OF BAYSHORE HIGHWAY AS SHOWN ON THAT CERTAIN PARCEL MAP 12-01, FILED FOR RECORD ON DECEMBER 21, 2021, IN VOLUME 80 OF PARCEL MAPS AT PAGES 55 & 56, SAN MATEO COUNTY RECORDS WAS TAKEN AS THE BASIS FOR ALL BEARINGS SHOWN HEREON AND ROTATED TO THE STATE PLANE COORDINATE SYSTEM.


BEARING AND DISTANCE LABELS FOR EXISTING SITE PARCEL LINES ARE PROVIDED ON ENT C-300.

SOURCE OF SURVEY:
SITE BOUNDARY LINES, EASEMENTS, OBJECTS SHOWN HEREON ARE BASED ON A SURVEY PERFORMED BY KIER & WRIGHT, DATED 11/24/2021, AND PREPARED BY OR UNDER THE SUPERVISION OF JIMMY R. VIGIL P.L.S. 6256. REFER TO SURVEY DOCUMENT FOR FULL DETAIL.

THE AERIAL MAPPING WAS PREPARED USING COMPUTER ASSISTED, PHOTOGRAMMETRIC METHODS BY COOPER AERIAL SURVEYS CO., IN PHOENIX ARIZONA. JOB NUMBER 2106035. IN AREAS OF DENSE VEGETATION, ACCURACY OF CONTOURS MAY DEVIATE FROM ACCEPTED ACCURACY STANDARDS. DATE OF PHOTOGRAPHY 06/25/2021, ORIGINAL COMPILED MAP SCALE 1"=40', CONTOUR INTERVAL 1 FOOT. THE GRID IS BASED ON PHOTOGRAMMETRIC METHODS COMPILED ON DIGITAL STEREO WORKSTATIONS USING AERIAL PHOTOGRAPHY. CONTROL SURVEY PERFORMED BY KIER & WRIGHT, LIVERMORE, CA.

UTILITIES:
UNDERGROUND UTILITIES PLOTTED HEREON WERE PLOTTED FROM A COMBINATION OF FIELD SURVEY, OBSERVED SURFACE EVIDENCE (CONDITIONS PERMITTING) AND RECORD INFORMATION OBTAINED FROM THE RESPECTIVE UTILITY COMPANIES, AND ARE NOT INTENDED TO REPRESENT THEIR ACTUAL LOCATIONS. ALL UTILITIES MUST BE VERIFIED WITH RESPECT TO SIZE, HORIZONTAL, AND VERTICAL LOCATIONS BY THE OWNER AND/OR CONTRACTOR PRIOR TO DESIGN OR CONSTRUCTION. NO RESPONSIBILITY IS ASSUMED BY THE ENGINEER FOR THE LOCATION AND CAPACITY OF SAID UTILITIES. ALL UTILITIES SHALL BE INSTALLED ACCORDING TO THE APPLICABLE STANDARDS AND REQUIREMENTS OF THE CITY OF BURLINGAME. PROPOSED UTILITY SIZING AND LOCATIONS ARE SUBJECT TO FINAL ENGINEERING DESIGN.


FEMA DESIGNATED FLOOD ZONE:
THE SUBJECT PROPERTY IS SHOWN ON THE FEDERAL EMERGENCY MANAGEMENT AGENCY (FEMA) FLOOD INSURANCE RATE MAP (FIRM) FOR SAN MATEO COUNTY, CALIFORNIA, MAP NUMBER 06081C0151F AND 06081C0153F COMMUNITY NUMBER 065019 (CITY OF BURLINGAME), WITH AN EFFECTIVE DATE OF APRIL 5, 2019, AS BEING LOCATED IN FLOOD ZONES "X-UNSHADED", "X-SHADED", AND "AE".
ACCORDING TO FEMA THE DEFINITION OF ZONE "X-UNSHADED" IS: 0.2% ANNUAL CHANCE FLOOD HAZARD, AREAS OF 1% ANNUAL CHANCE FLOOD WITH AVERAGE DEPTH OF LESS THAN ONE FOOT OR WITH DRAINAGE AREAS OF LESS THAN ONE SQUARE MILE.
ACCORDING TO FEMA THE DEFINITION OF ZONE "X-SHADED" IS: AREAS OF MINIMAL FLOOD HAZARD.
ACCORDING TO FEMA THE DEFINITION OF ZONE "AE (EL 10)" IS: SPECIAL FLOOD HAZARD AREAS WITH BFE (BASE FLOOD ELEVATION) OR DEPTH.

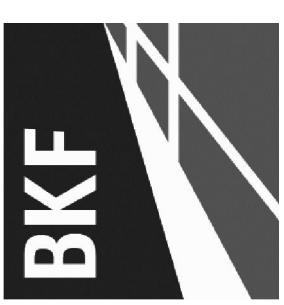

PENINSULA CROSSING
VESTING TENTATIVE MAP
DEMOLITION PLAN

Revisions	
No.	Date
1	02/15/2024
Scale 1" = 50'	
Design	JHD
Drawn	MC
Approved	PC
Job No	20210035

Drawing Number:

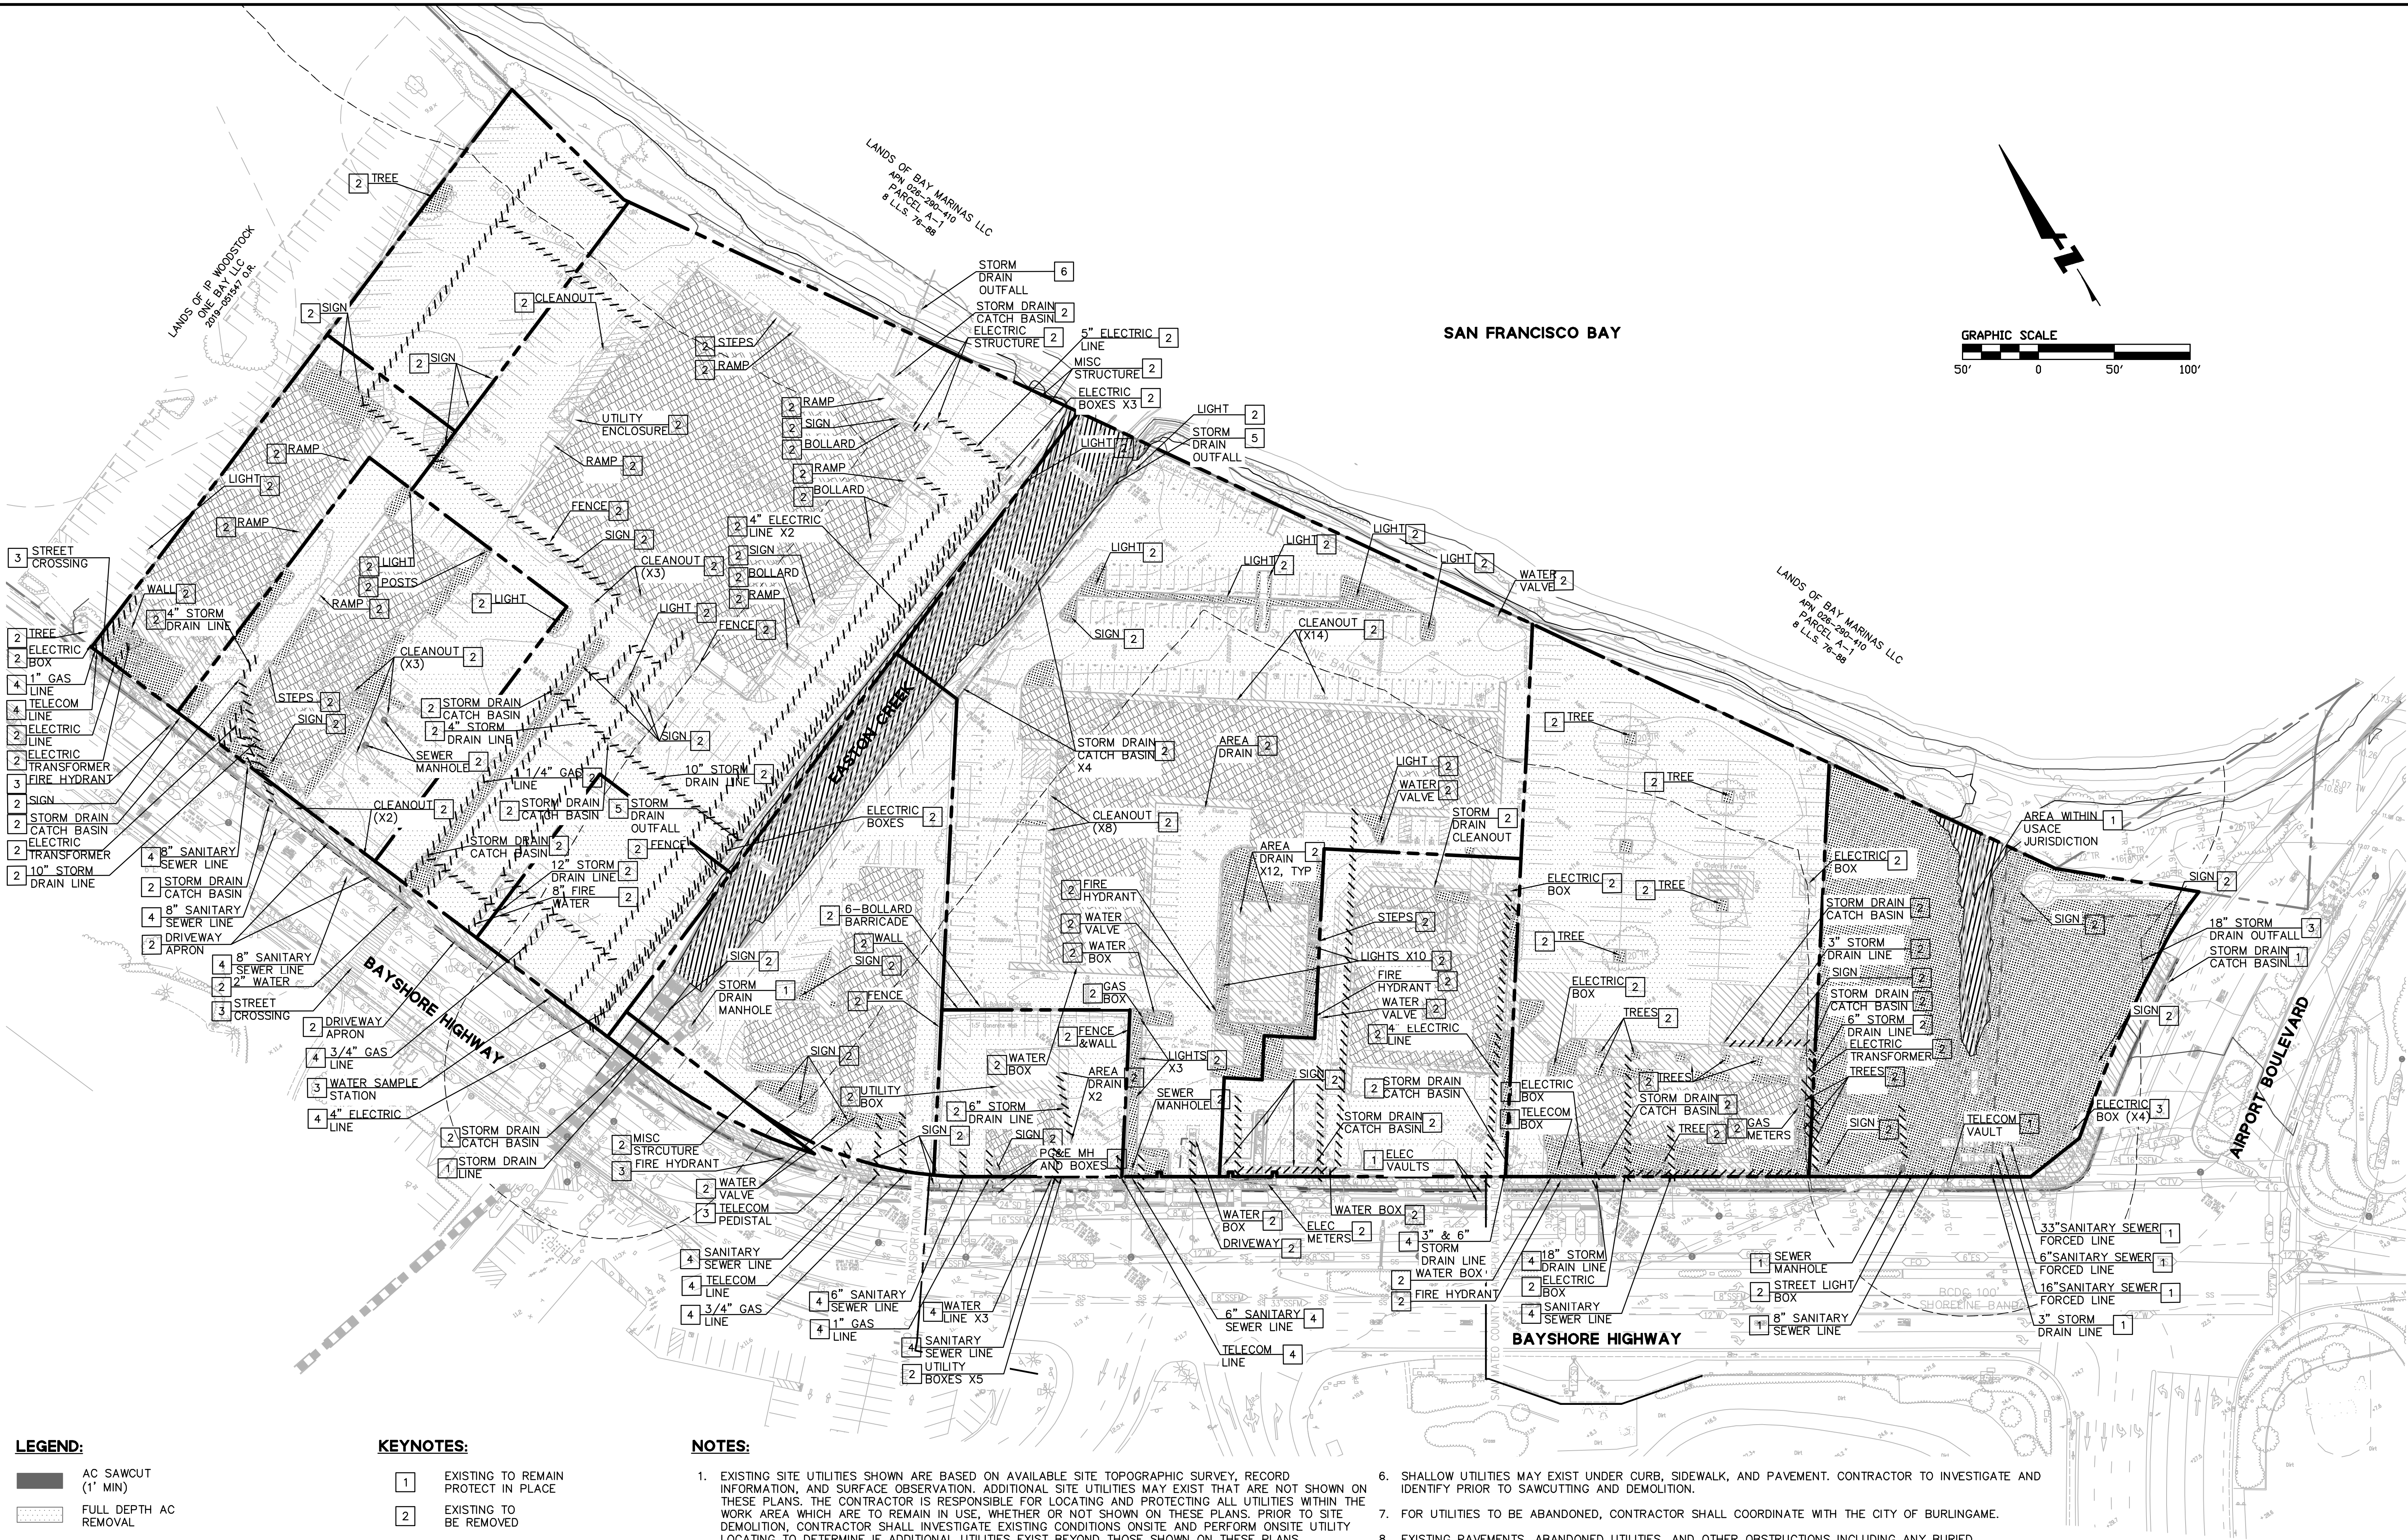

LEGEND:


- AC SAWCUT (1" MIN)
- FULL DEPTH AC REMOVAL
- REMOVE EXISTING CONCRETE HARDSCAPE, INCLUDING DRIVEWAY, SIDEWALK, CURB & GUTTER
- CLEAR & GRUB/REMOVE EXISTING LANDSCAPE/VEGETATION
- DEMOLISH EXISTING BUILDING/FOUNDATION
- PROTECTED AREA, SEE NOTE 12
- SAWCUT LINE/LIMIT OF WORK

KEYNOTES:

- EXISTING TO REMAIN PROTECT IN PLACE
- EXISTING TO BE REMOVED
- EXISTING TO BE RELOCATED
- EXISTING TO BE ABANDONED IN PLACE
- EXISTING OUTFALL TO BE REMOVED. NEW OUTFALL TO BE INSTALLED AT APPROXIMATELY SAME LOCATION
- EXISTING OUTFALL TO BE ABANDONED. STORM DRAIN PIPE TO BE CAPPED ONSITE, UPSTREAM OF OUTFALL

NOTES:



- EXISTING SITE UTILITIES SHOWN ARE BASED ON AVAILABLE SITE TOPOGRAPHIC SURVEY, RECORD INFORMATION, AND SURFACE OBSERVATION. ADDITIONAL SITE UTILITIES MAY EXIST THAT ARE NOT SHOWN ON THESE PLANS. THE CONTRACTOR IS RESPONSIBLE FOR LOCATING AND PROTECTING ALL UTILITIES WITHIN THE WORK AREA WHICH ARE TO REMAIN IN USE, WHETHER OR NOT SHOWN ON THESE PLANS. PRIOR TO SITE DEMOLITION, CONTRACTOR SHALL INVESTIGATE EXISTING CONDITIONS ONSITE AND PERFORM ONSITE UTILITY LOCATING TO DETERMINE IF ADDITIONAL UTILITIES EXIST BEYOND THOSE SHOWN ON THESE PLANS.
- THE CONTRACTOR SHALL NOTIFY USA (UNDERGROUND SERVICE ALERT) AT 800-227-2600 AT LEAST 48 HOURS PRIOR TO THE START OF ANY WORK.
- CONTRACTOR TO OBTAIN ANY REQUIRED ENCROACHMENT, SIDEWALK, PARKING, HAULING, OR OTHER SPECIAL PERMITS AS A PART OF THIS WORK.
- CONTRACTOR SHALL COORDINATE SAFE-OFF AND REMOVAL/ABANDONMENT OF EXISTING UTILITIES WITH ALL APPLICABLE UTILITY OWNERS. COORDINATE WITH UTILITY REPRESENTATIVES PRIOR TO ANY REMOVALS OR DEMOLITION.
- CONTRACTOR IS RESPONSIBLE FOR PROVIDING A SAFE PEDESTRIAN PATH IN FRONT OF THE PROJECT SITE. CONSTRUCT PEDESTRIAN ACCESS/TRAFFIC CONTROL TO SATISFACTION OF CITY ENGINEER.
- SHALLOW UTILITIES MAY EXIST UNDER CURB, SIDEWALK, AND PAVEMENT. CONTRACTOR TO INVESTIGATE AND IDENTIFY PRIOR TO SAWCUTTING AND DEMOLITION.
- FOR UTILITIES TO BE ABANDONED, CONTRACTOR SHALL COORDINATE WITH THE CITY OF BURLINGAME.
- EXISTING PAVEMENTS, ABANDONED UTILITIES, AND OTHER OBSTRUCTIONS INCLUDING ANY BURIED FOUNDATIONS AND SLABS FROM PREVIOUS STRUCTURES SHALL BE REMOVED FROM AREAS THAT ARE TO RECEIVE IMPROVEMENTS.
- FOR ANY DRY UTILITY DEMOLITION (ELEC, GAS, COMM), REFER TO APPROVED JT DEMOLITION PLANS.
- FOR PG&E LINES TO BE REMOVED, CONTRACTOR SHALL COORDINATE WITH PG&E PRIOR TO REMOVAL FOR DISCONNECTION AND SAFE-OFF OF UTILITIES.
- REFER TO TRAFFIC SIGNAL PLANS FOR DETAIL OF ANY TRAFFIC SIGNAL INFRASTRUCTURE (CONDUITS, BOXES, SIGNAL POLES, DETECTOR LOOPS, ETC) TO BE REMOVED, RELOCATED, OR REPLACED.
- AREA IS WITHIN USACE AND/OR RWQCB AND CDFW'S JURISDICTION. SELECT DEMOLITION AND TEMPORARY IMPACTS PERMITTED WITH AGENCY REVIEW APPROVAL.

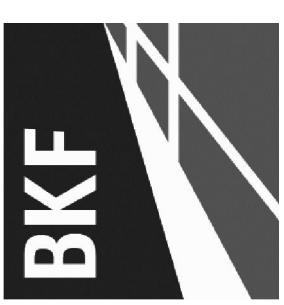

PENINSULA CROSSING
VESTING TENTATIVE MAP
EXISTING PARCELIZATION PLAN

Revisions	
No.	Date
	02/15/2024
	Scale 1" = 50'
	Design JHD
	Drawn JHC
	Approved PC
	Job No 20210035
Drawing Number:	

EXISTING PARCEL KEYNOTE	LEGAL PARCEL DESCRIPTION	APN	BUILDING ADDRESS
A	PARCEL VIII	026-113-470	N/A
B	PARCEL VII	026-113-470	1338 & 1340 OLD BAYSHORE HIGHWAY
C	PARCEL VI	026-113-330	1310 OLD BAYSHORE HIGHWAY
D	PARCEL II	026-113-480	1300 & 1308 OLD BAYSHORE HIGHWAY
E	PARCEL III	026-113-450	N/A
F	PARCEL IV LOT 1 (50 M 39)	026-142-110	1290 OLD BAYSHORE HIGHWAY
G	PARCEL V	026-142-110	N/A
H	PARCEL 1 PORTION OF LOT 2 (50 M 39)	026-142-200	1288 OLD BAYSHORE HIGHWAY
I	PORTION OF PARCEL 1 80-PM-55	026-142-220	1250 OLD BAYSHORE HIGHWAY
J	PORTION OF PARCEL 2 80-PM-55	026-142-240	1250 OLD BAYSHORE HIGHWAY
K	LOT 3 (50 M 39)	026-142-160 026-142-170	1240 OLD BAYSHORE HIGHWAY
L	PORTION OF PARCEL 62635-1 (2018-038040 D.R.)	026-142-020 026-142-030 026-142-180	N/A

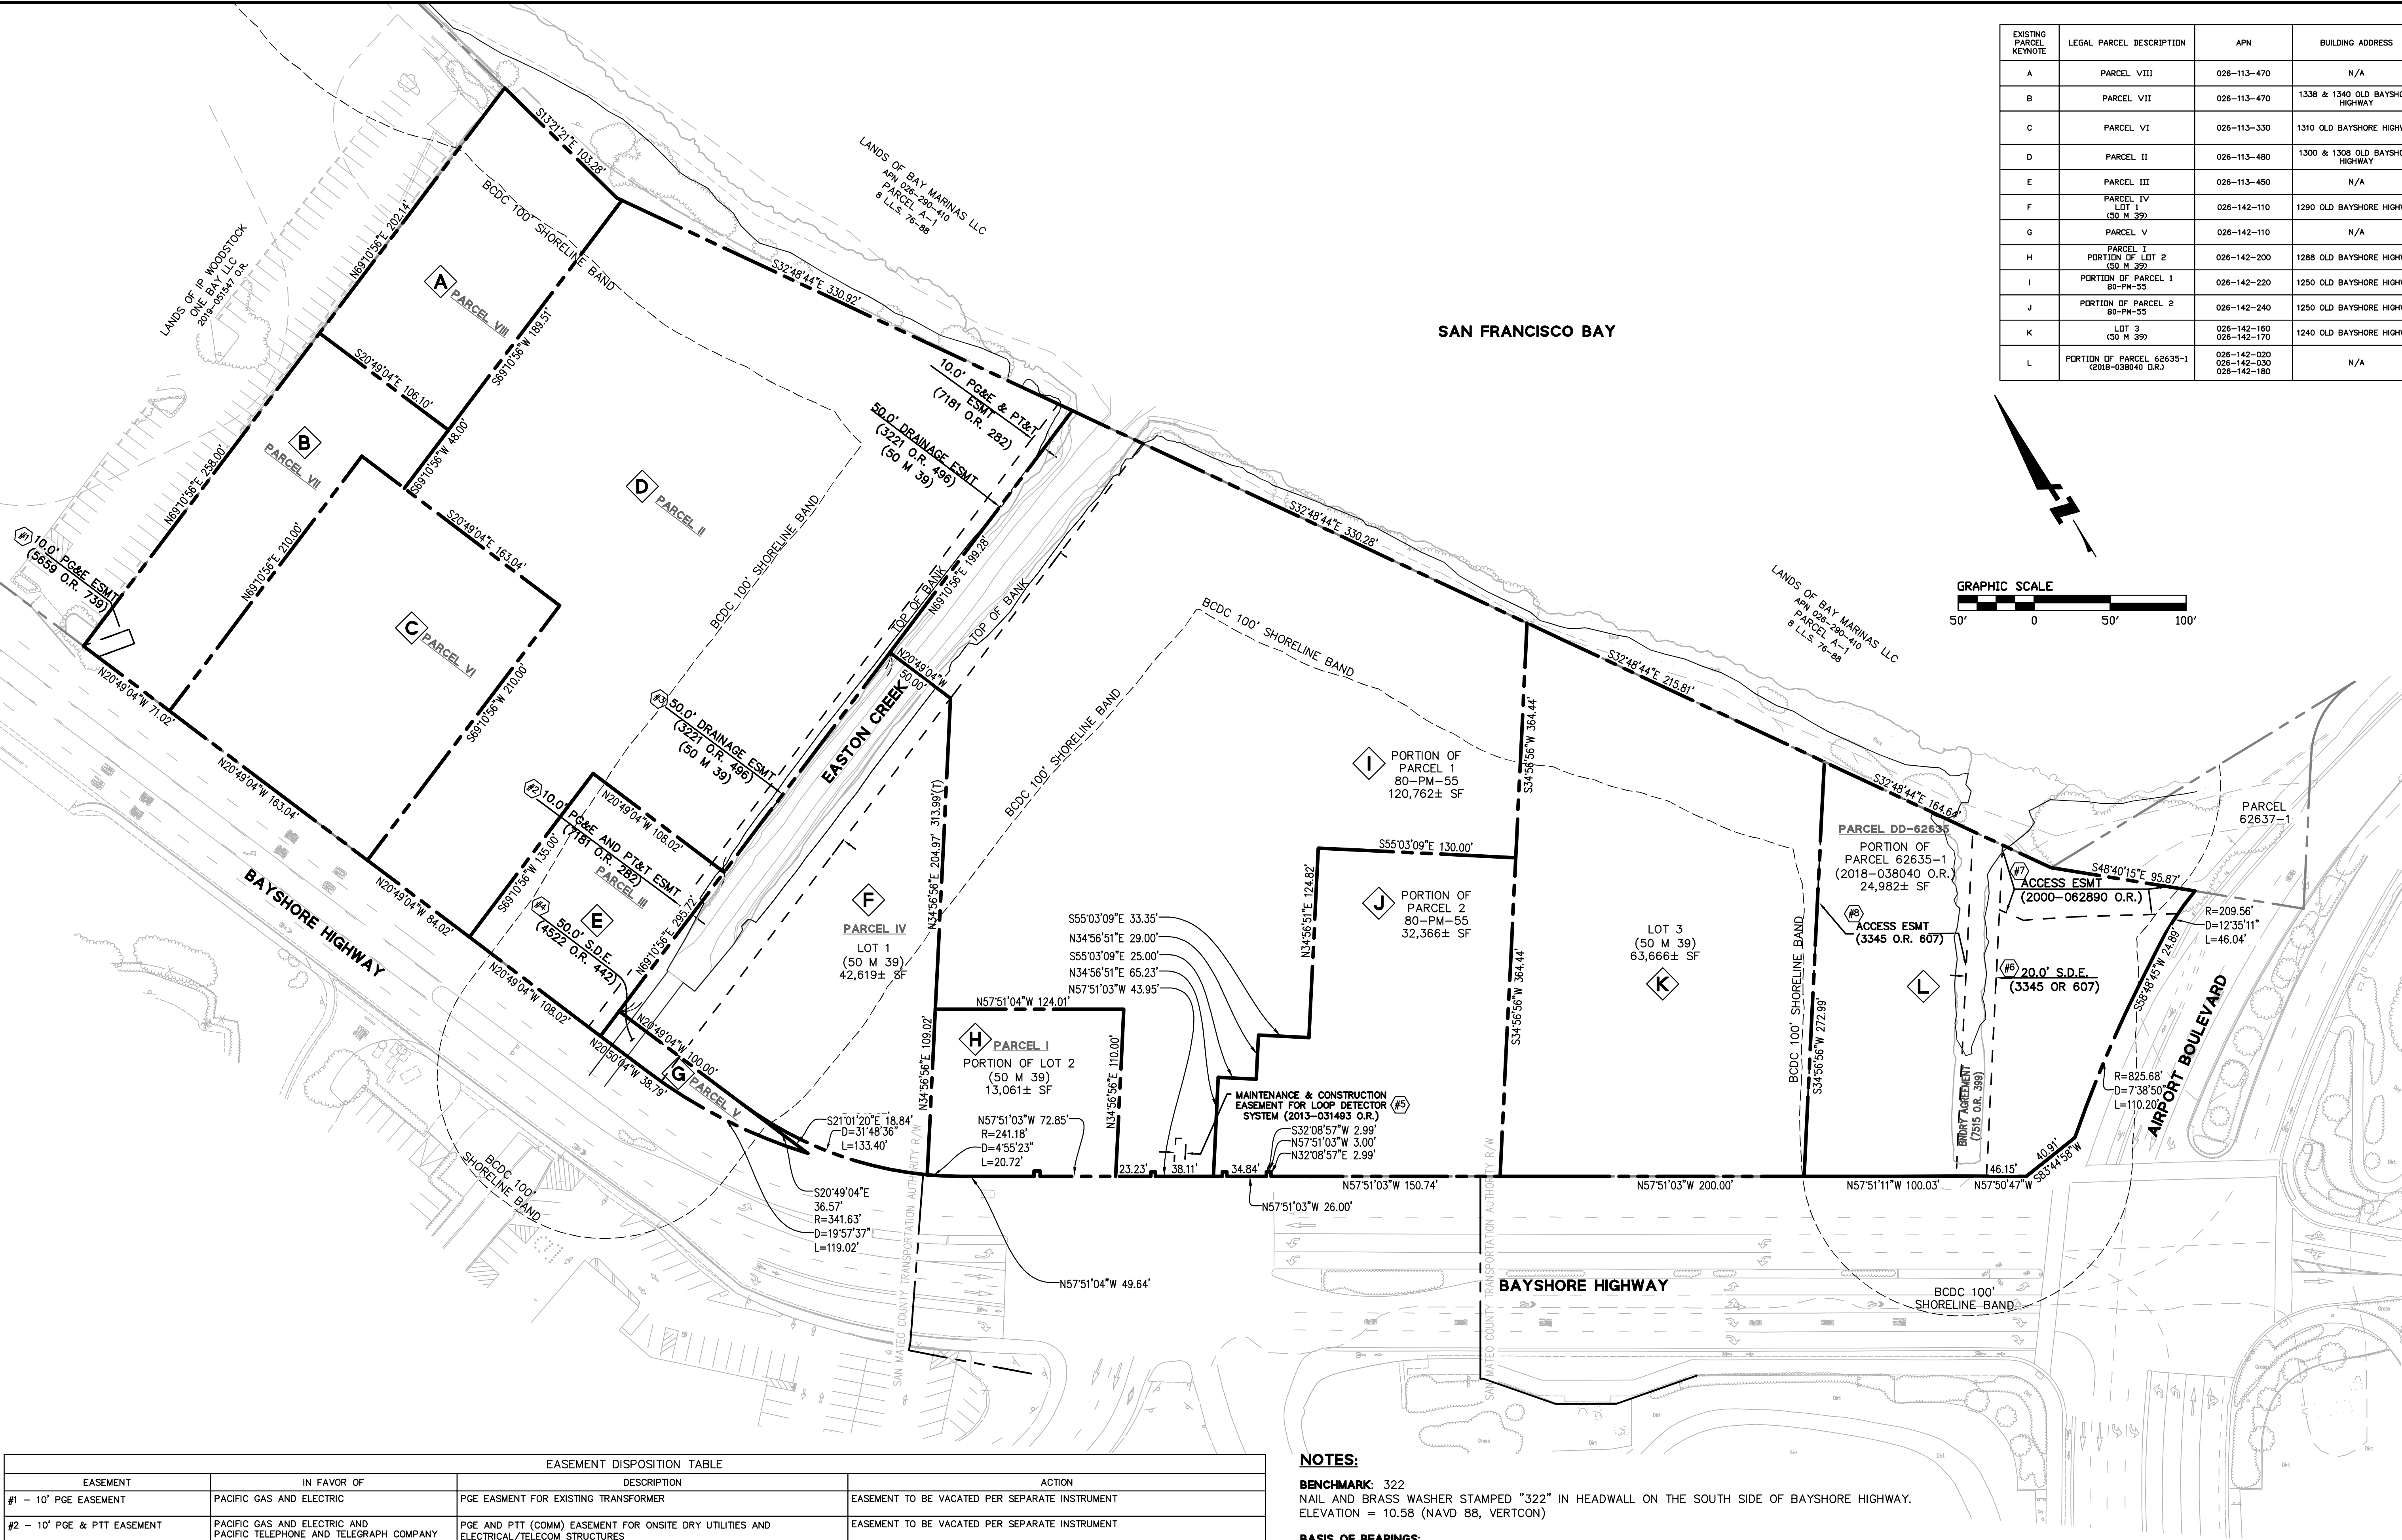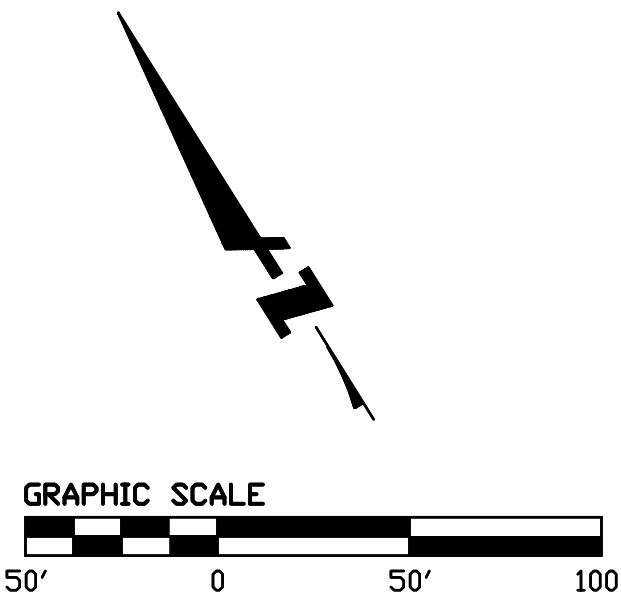

EASEMENT DISPOSITION TABLE			
EASEMENT	IN FAVOR OF	DESCRIPTION	ACTION
#1 - 10' PGE EASEMENT	PACIFIC GAS AND ELECTRIC	PGE EASMENT FOR EXISTING TRANSFORMER	EASEMENT TO BE VACATED PER SEPARATE INSTRUMENT
#2 - 10' PGE & PTT EASEMENT	PACIFIC GAS AND ELECTRIC AND PACIFIC TELEPHONE AND TELEGRAPH COMPANY	PGE AND PTT (COMM) EASEMENT FOR ONSITE DRY UTILITIES AND ELECTRICAL/TELECOM STRUCTURES	EASEMENT TO BE VACATED PER SEPARATE INSTRUMENT
#3 - 50' DRAINAGE EASEMENT	CITY OF BURLINGAME	DRAINAGE EASEMENT OVER THE PORTION OF EASTON CREEK RUNNING THROUGH THE PROJECT SITE	EASEMENT TO REMAIN
#4 - 50' STORM DRAIN EASEMENT	CITY OF BURLINGAME	EASEMENT FOR THE MAINTENANCE AND OPERATION OF STORM DRAIN LINES THAT ARE ON THE PROJECT SITE	EASEMENT TO REMAIN
#5 - MAINTENANCE AND CONSTRUCTION EASEMENT FOR LOOP DETECTOR SYSTEM	SAN MATEO COUNTY TRANSPORTATION AUTHORITY	MAINTENANCE AND CONSTRUCTION EASEMENT FOR LOOP DETECTOR SYSTEM LOCATED AT THE ONSITE DRIVEWAY. LOOP DETECTOR SYSTEM FOR THE SIGNALIZED INTERSECTION	EASEMENT TO BE VACATED PER SEPARATE INSTRUMENT. WITH MODIFICATION OF EXISTING TRAFFIC SIGNALS, NEW EASEMENT TO BE CREATED FOR NEW LOOP DETECTOR SYSTEM, SUBJECT TO FUTURE COORDINATION WITH CALTRANS.
#6 - 20' STORM DRAIN EASEMENT	VACATED-FOR REFERENCE ONLY	STORM DRAIN EASEMENT FOR ONSITE STORM DRAIN INFRASTRUCTURE AND CHANNEL THAT WAS REMOVED AS PART OF THE CALTRANS IMPROVEMENTS.	PREVIOUSLY VACATED - ACCORDING TO K&W ALTA, THIS EASEMENT WAS PREVIOUSLY EXTINGUISHED BY LOT MERGER AND IS PLOTTED FOR REFERENCE ONLY.
#7 - ACCESS EASEMENT	CITY OF BURLINGAME	ACCESS EASEMENT FOR PORTION OF BAY TRAIL THAT IS ON PROJECT SITE	EASEMENT TO BE VACATED PER MAP
#8 - ACCESS EASEMENT	VACATED - FOR REFERENCE ONLY	PRIVATE EASEMENTS FOR INGRESS, EGRESS, STORM DRAIN AND INCIDENTAL PURPOSES.	PREVIOUSLY VACATED - ACCORDING TO K&W ALTA, SAID PRIVATE EASEMENTS WERE PREVIOUSLY EXTINGUISHED BY LOT MERGER AND ARE PLOTTED FOR REFERENCE ONLY.

NOTES:

BENCHMARK: 322
NAIL AND BRASS WASHER STAMPED "322" IN HEADWALL ON THE SOUTH SIDE OF BAYSHORE HIGHWAY.
ELEVATION = 10.58 (NAVD 88, VERTCON)

BASIS OF BEARINGS:
THE BEARING OF NORTH 57° 51' 03" WEST TAKEN ON THE MONUMENT LINE OF BAYSHORE HIGHWAY AS SHOWN ON THAT CERTAIN PARCEL MAP 12-01, FILED FOR RECORD ON DECEMBER 21, 2021, IN VOLUME 80 OF PARCEL MAPS AT PAGES 55 & 56, SAN MATEO COUNTY RECORDS WAS TAKEN AS THE BASIS FOR ALL BEARINGS SHOWN HEREON AND ROTATED TO THE STATE PLANE COORDINATE SYSTEM.

SOURCE OF SURVEY:
SITE BOUNDARY LINES, EASEMENTS, OBJECTS SHOWN HEREON ARE BASED ON A SURVEY PERFORMED BY KIER & WRIGHT, DATED 11/24/2021, AND PREPARED BY OR UNDER THE SUPERVISION OF JIMMY R. WIGIL P.L.S. 6256. REFER TO SURVEY DOCUMENT FOR FULL DETAIL


THE AERIAL MAPPING WAS PREPARED USING COMPUTER ASSISTED, PHOTOGRAMMETRIC METHODS BY COOPER AERIAL SURVEYS CO., IN PHOENIX ARIZONA. JOB NUMBER 2106035. IN AREAS OF DENSE VEGETATION, ACCURACY OF CONTOURS MAY DEVIATE FROM ACCEPTED ACCURACY STANDARDS. DATE OF PHOTOGRAPHY 06/25/2021. ORIGINAL COMPILED MAP SCALE 1"=40', CONTOUR INTERVAL 1 FOOT. THE GRID IS BASED ON PHOTOGRAMMETRIC METHODS COMPILED ON DIGITAL STEREO WORKSTATIONS USING AERIAL PHOTOGRAPHY. CONTROL SURVEY PERFORMED BY KIER & WRIGHT, LIVERMORE, CA.

**PENINSULA CROSSING
VESTING TENTATIVE MAP
PROPOSED PARCELIZATION PLAN**

BURLINGAME

Date	02/15/2024	No.	Revisions
Scale	1" = 50'		
Design	JHD		
	Town, MC		
	Approved PC		
	Job No. 20210035		

TM-301
7 OF 24

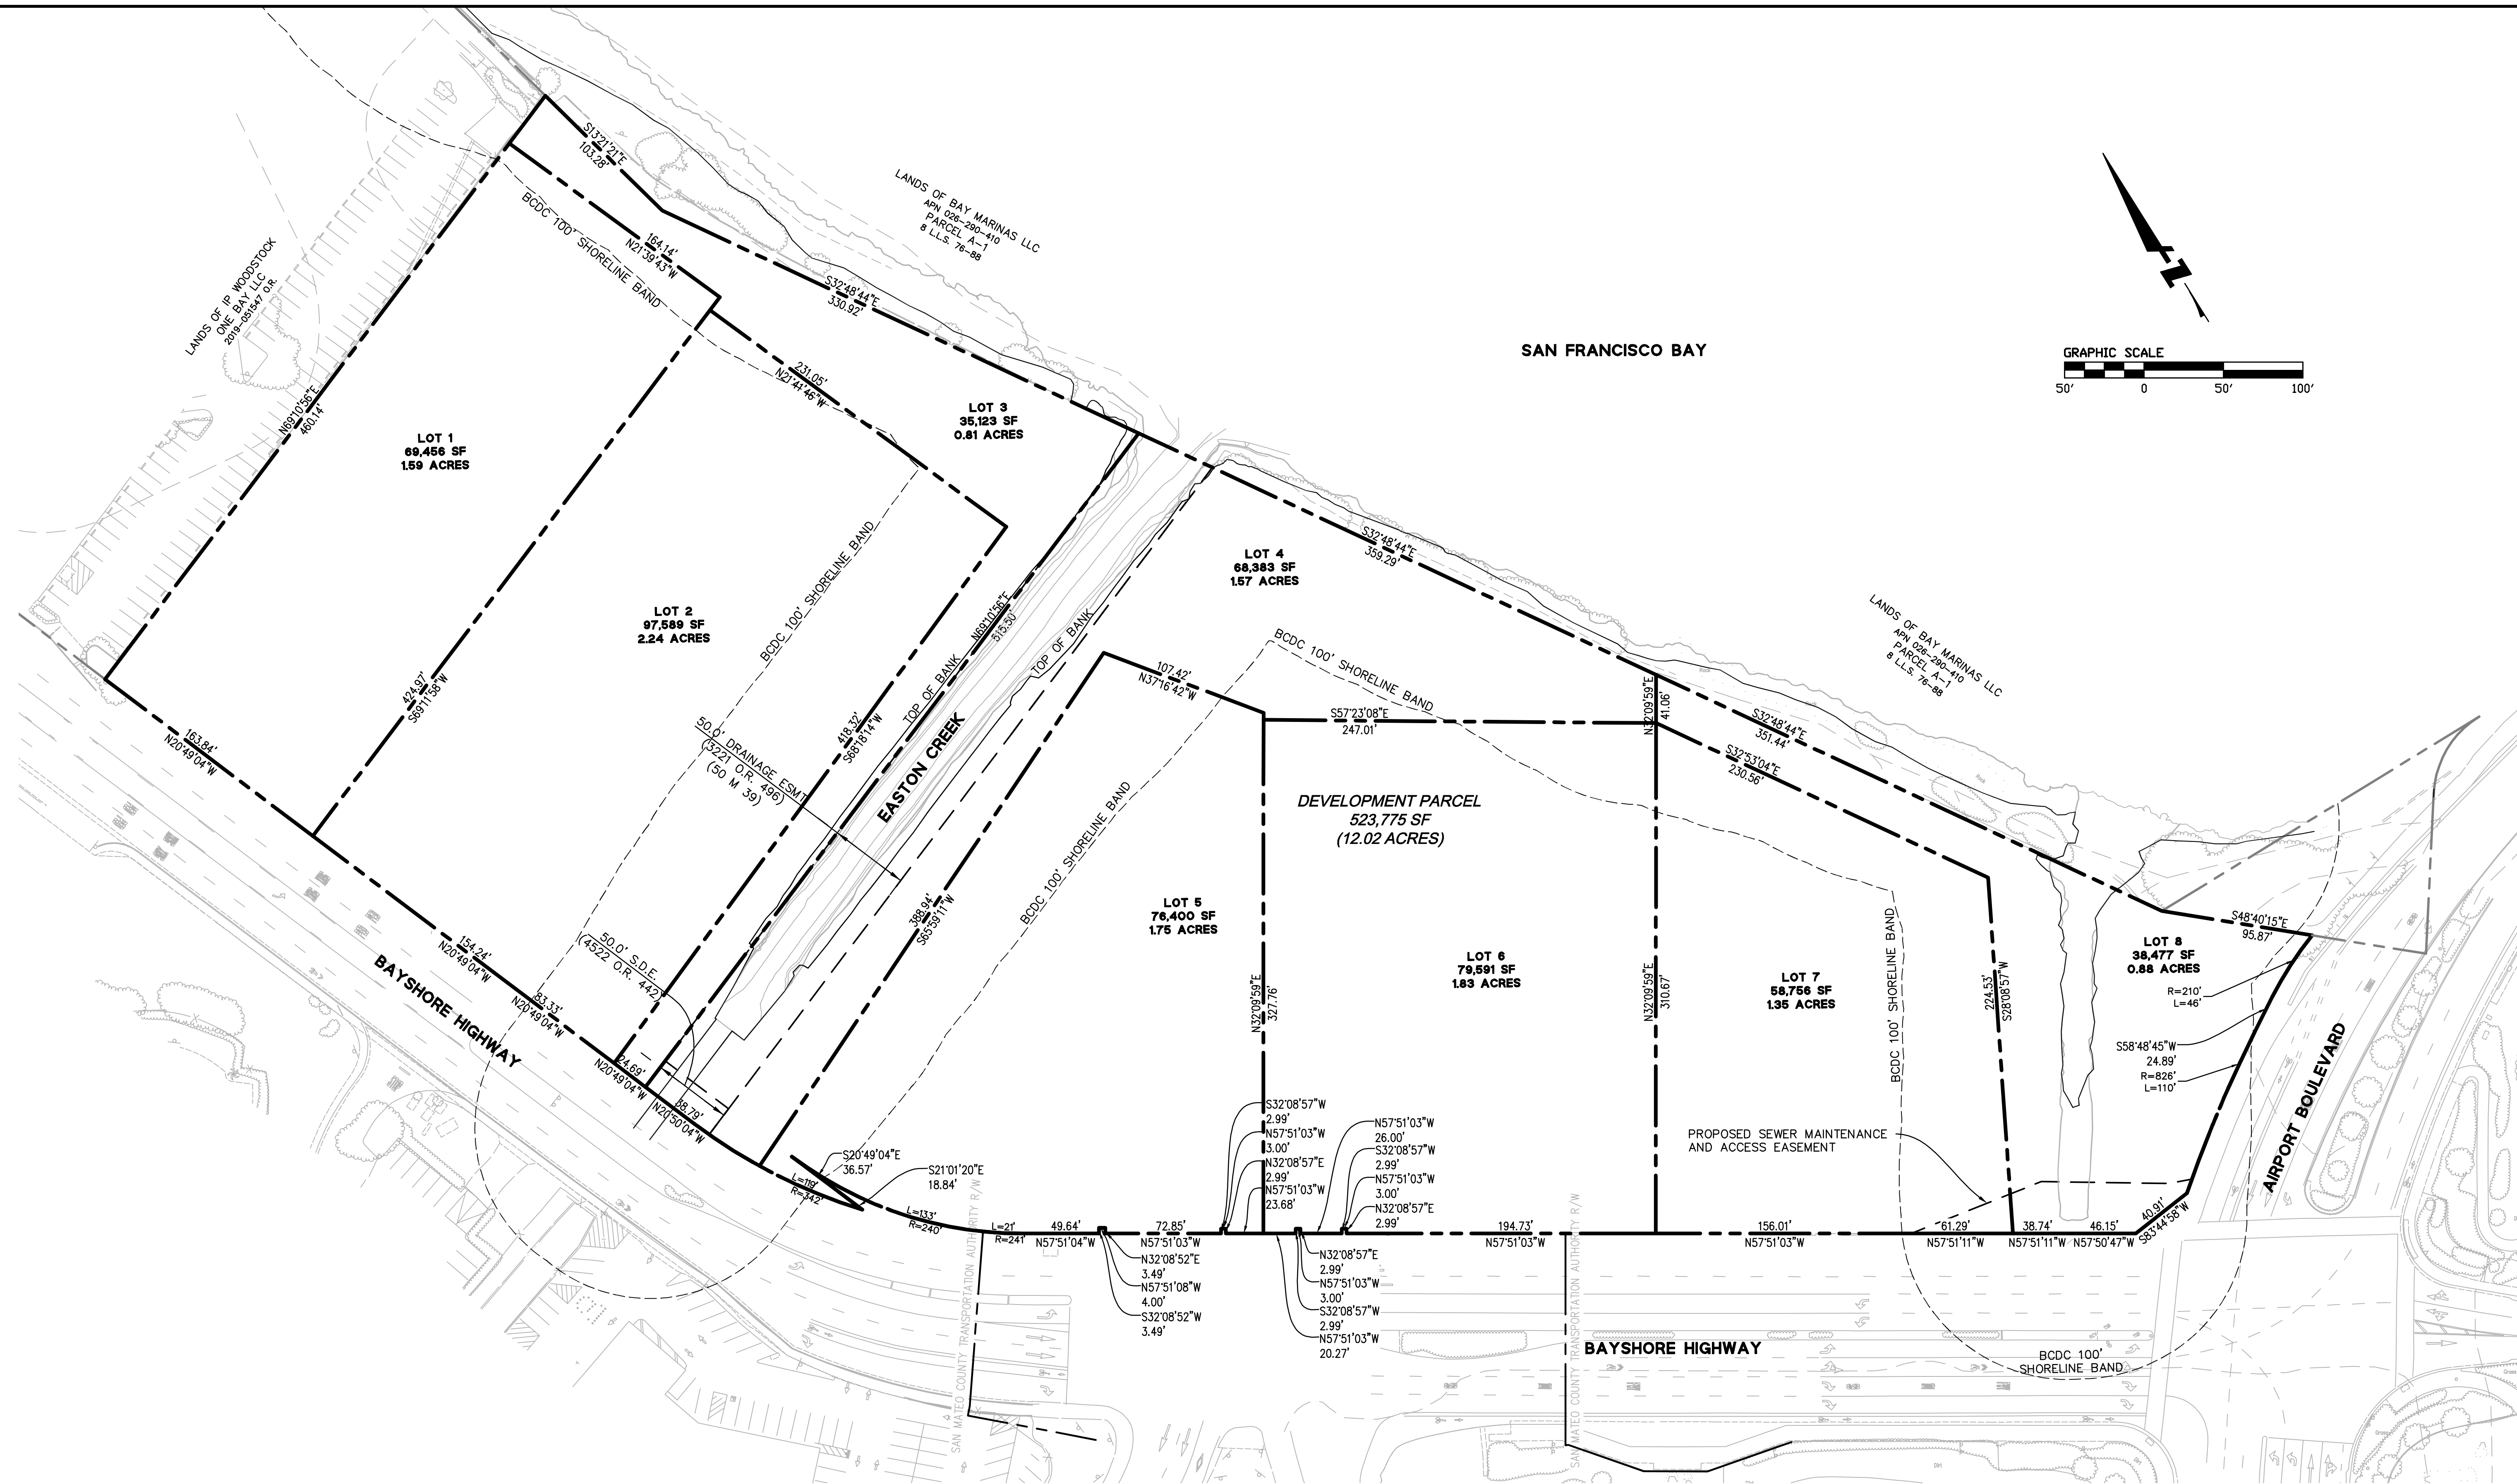

BASIS OF BEARINGS:
THE BEARING OF NORTH 57° 51' 03" WEST TAKEN ON THE MONUMENT LINE OF BAYSHORE HIGHWAY AS SHOWN ON THAT CERTAIN PARCEL MAP 12-01, FILED FOR RECORD ON DECEMBER 21, 2021, IN VOLUME 80 OF PARCEL MAPS AT PAGES 55 & 56, SAN MATEO COUNTY RECORDS WAS TAKEN AS THE BASIS FOR

EASEMENTS:
EMERGENCY VEHICLE ACCESS EASEMENTS AND PEDESTRIAN
ACCESS EASEMENTS SHOWN ON SEPARATE DRAWINGS. SEE
SHEETS TM-302 AND TM-303.

PROPOSED PROJECT AREA: 12.02± ACRES

THIS PROJECT WILL BE A MERGER OF 12 PARCELS INTO 8 DEVELOPMENT PARCELS, CURRENTLY UNDER THREE DIFFERENT OWNERS AS SHOWN ABOVE. CONDITIONS OF APPROVAL OF THE TENTATIVE MAP SHALL REQUIRE THAT RECIPROCAL ACCESS, PARKING, UTILITY, DRAINAGE, EMERGENCY VEHICLE ACCESS, AND NO-BUILD EASEMENTS BE RECORDED AGAINST THE APPROPRIATE PARCELS AS NECESSARY TO ENSURE OPERATION OF THE PROJECT AS ONE SITE.


PATRICK C. CONNORS, P.E.
PROJECT MANAGER
BKF ENGINEERS
P.E. #85260



PENINSULA CROSSING
VESTING TENTATIVE MAP
PROPOSED EMERGENCY VEHICLE ACCESS EASEMENT
BURLINGAME
COUNTY OF SAN MATEO
CALIFORNIA

Revisions	
No.	


Drawing Number:

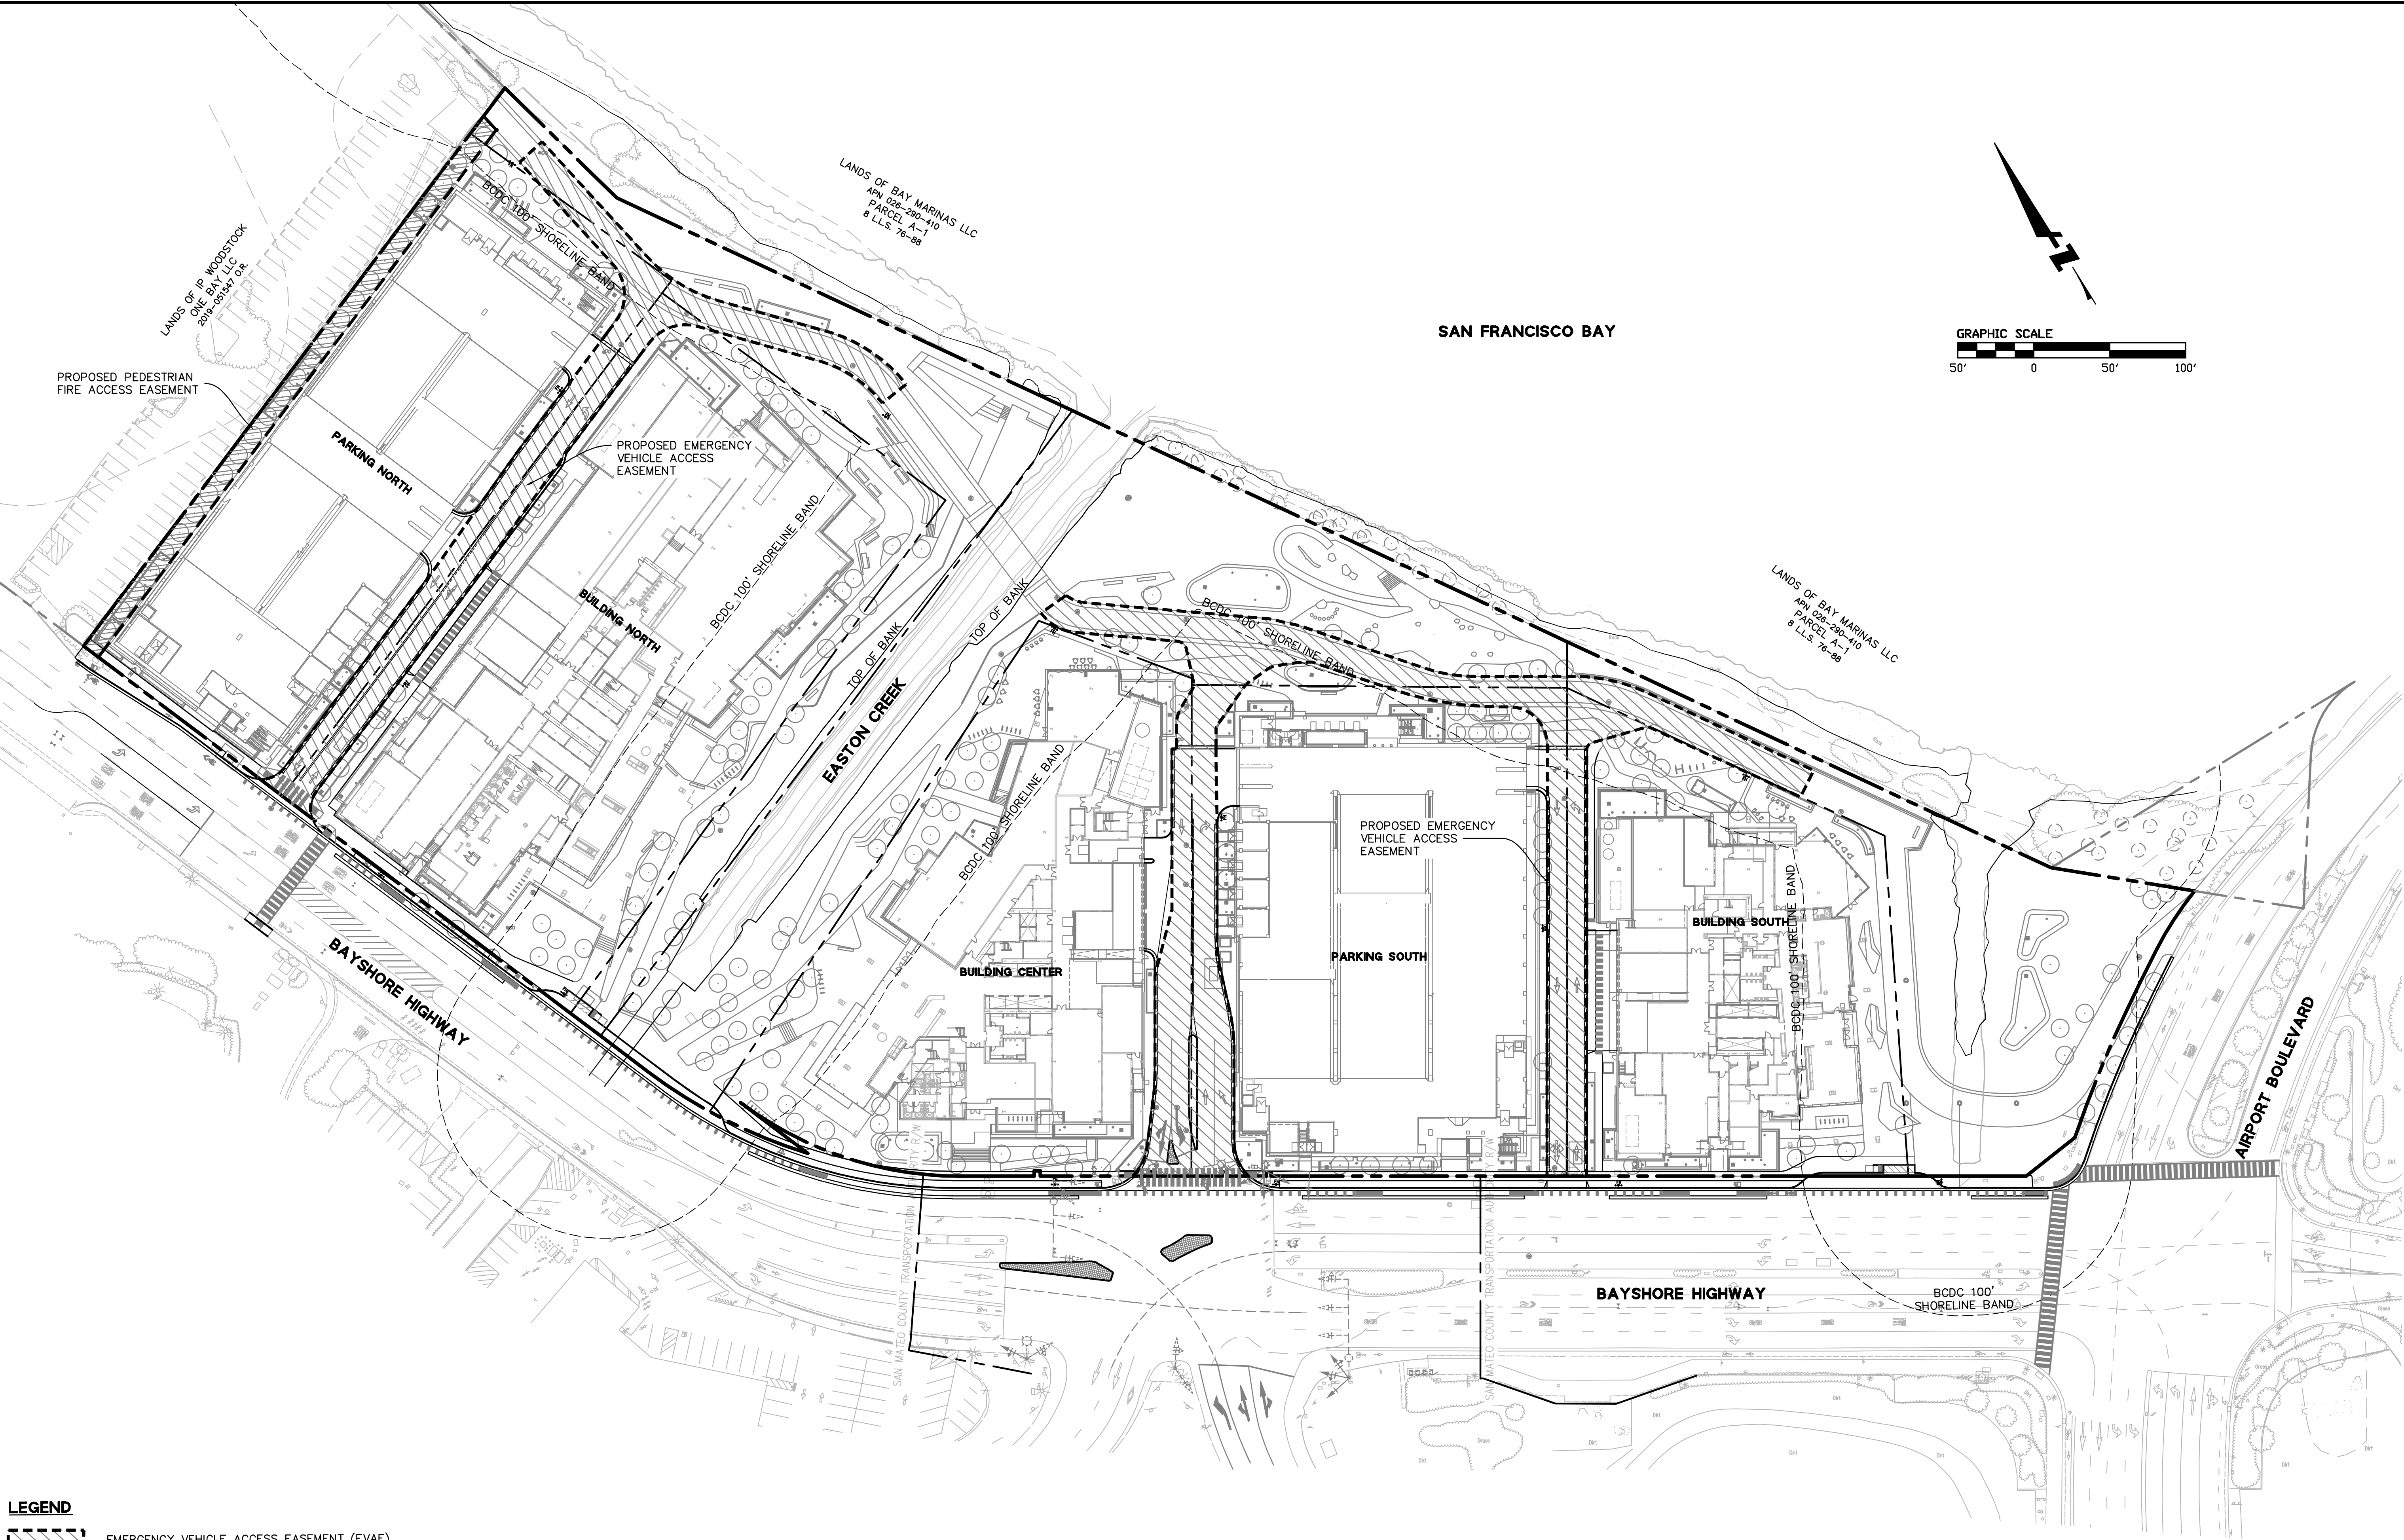

LEGEND

EMERGENCY VEHICLE ACCESS EASEMENT (EVAE)

PEDESTRIAN FIRE ACCESS EASEMENT

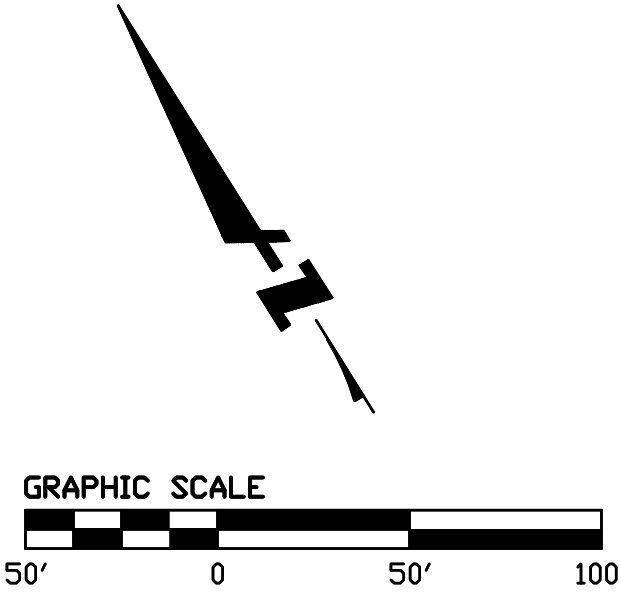

255 SHORELINE DR.,
SUITE 200
REDWOOD CITY, CA 94065
(650) 482-6300
www.bkf.com




PENINSULA CROSSING
VESTING TENTATIVE MAP
PROPOSED PEDESTRIAN ACCESS EASEMENT
BURLINGAME
COUNTY OF SAN MATEO
CALIFORNIA

Revisions	
No.	
Date	02/15/2024
Scale	1" = 50'
Design	JHD
Drawn	MC
Approved	PC
Job No	20210035

Drawing Number:

TM-303

9 OF 24

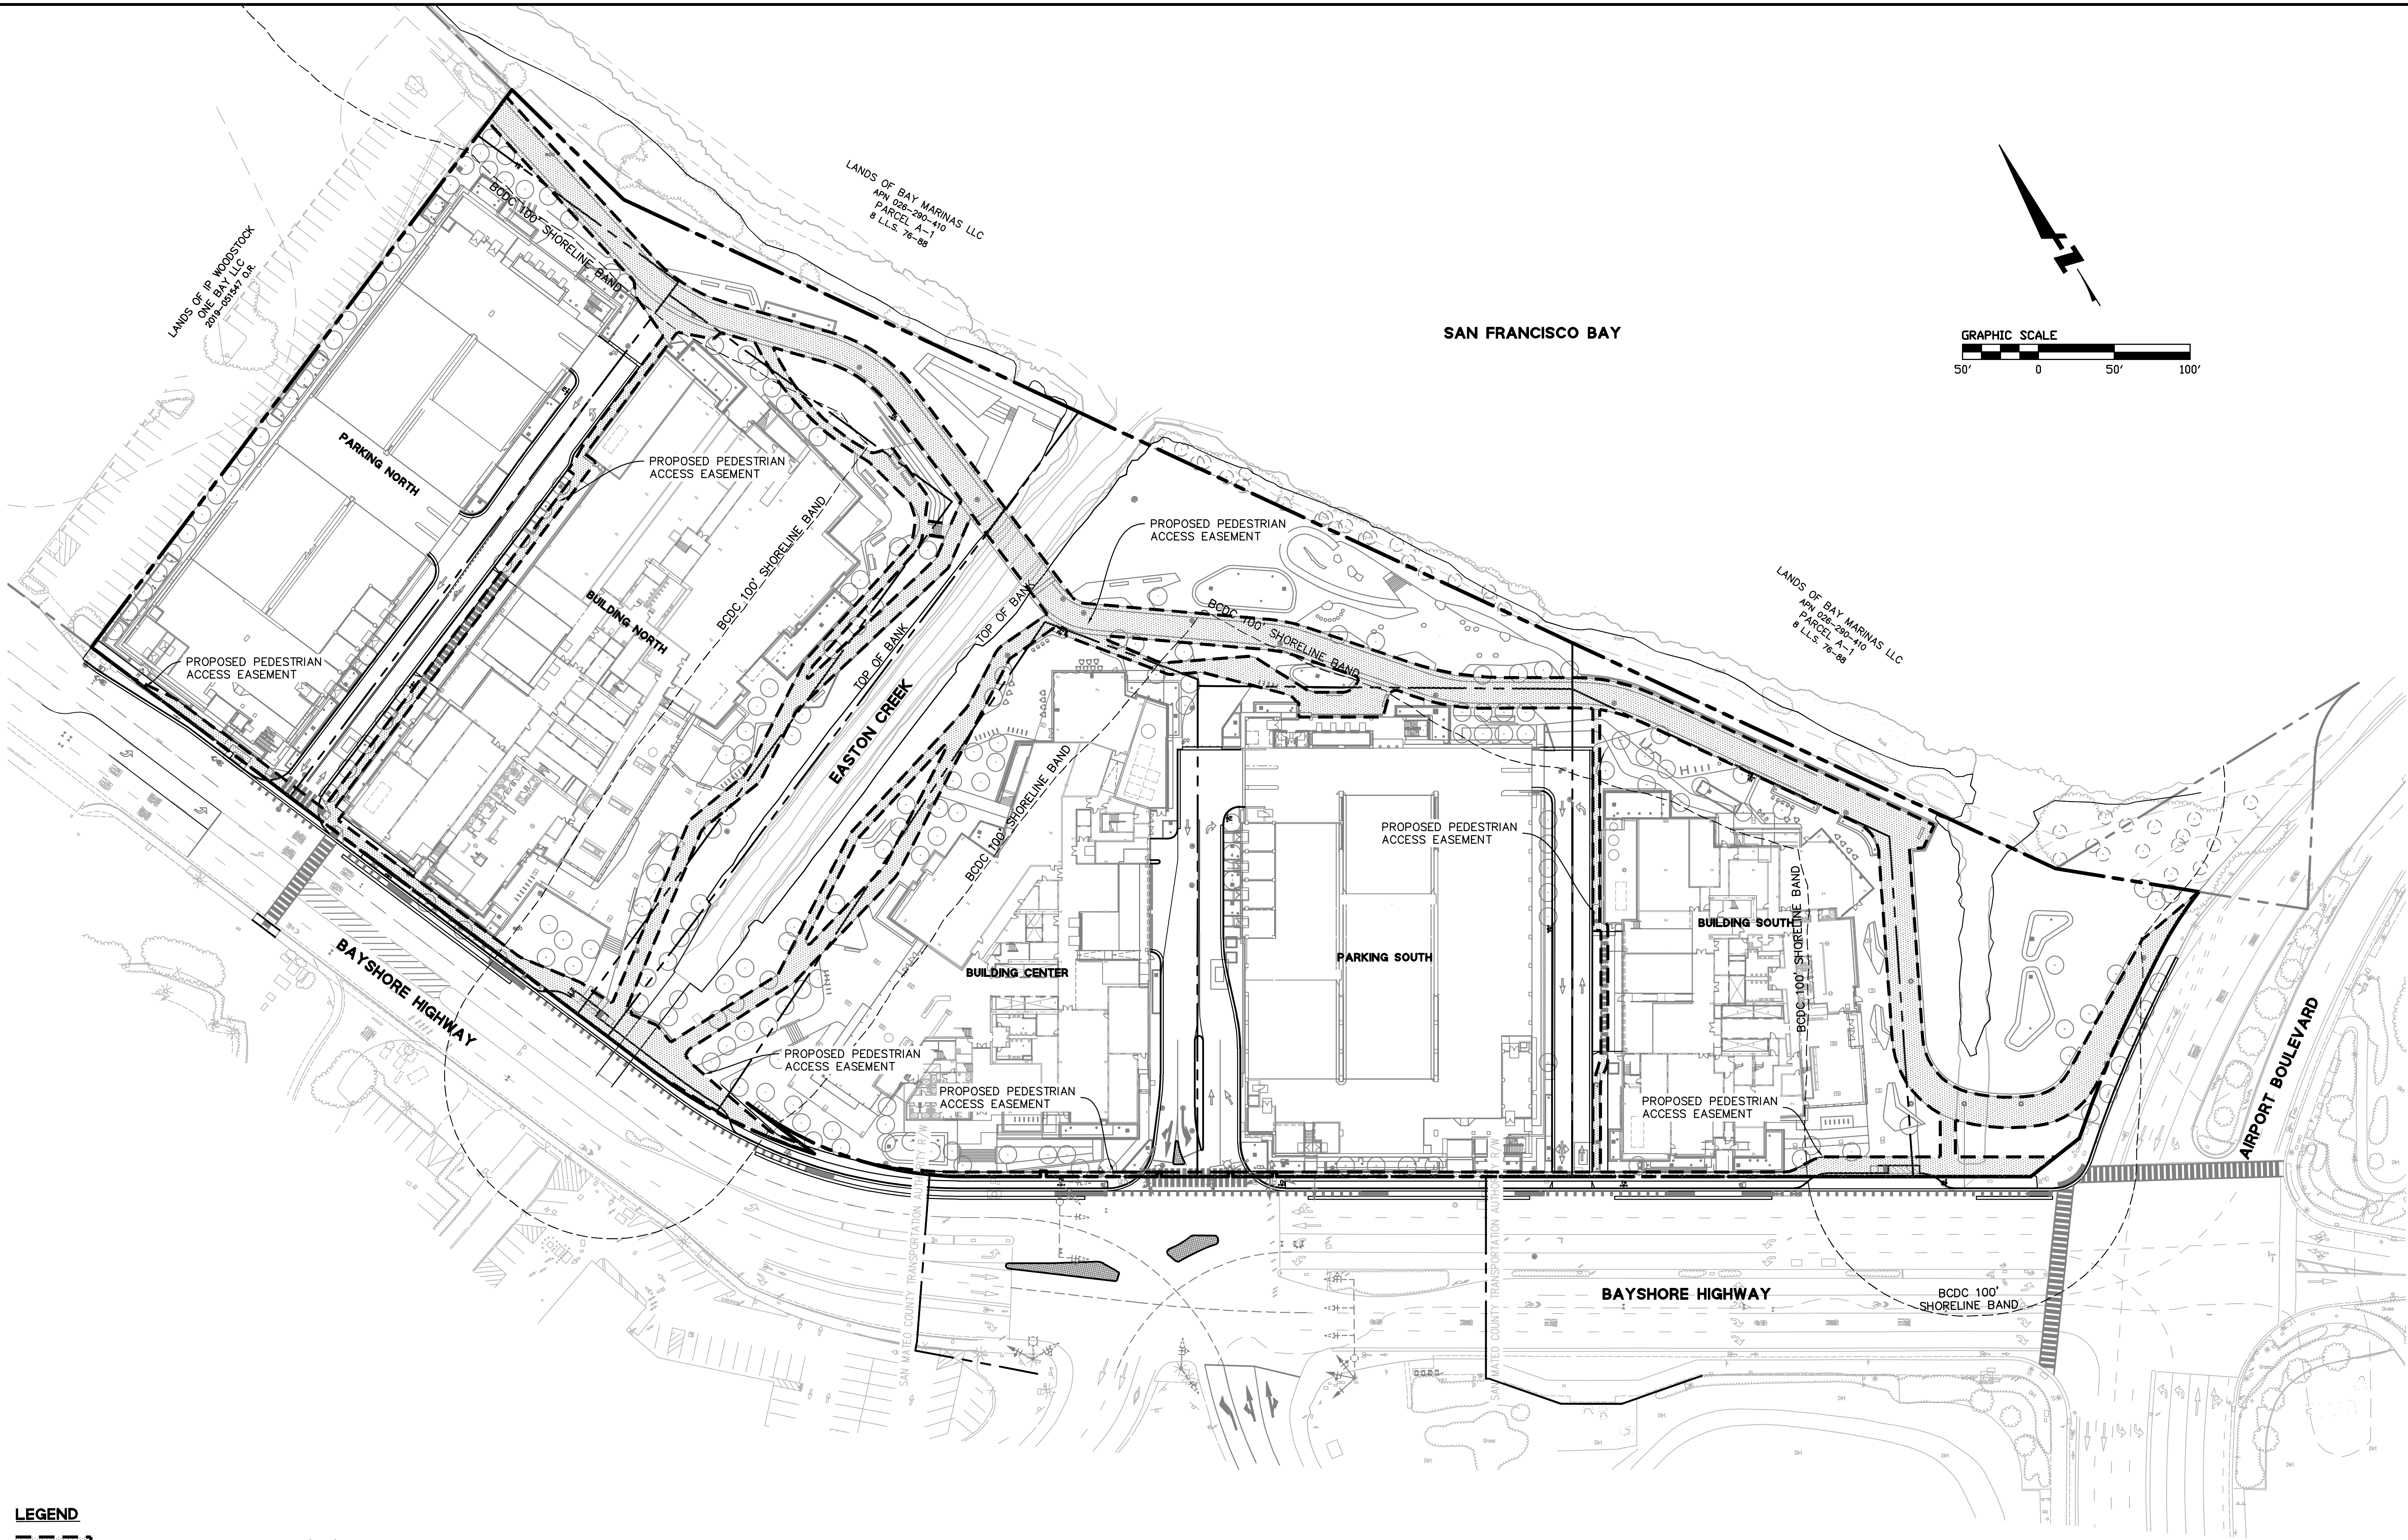

LEGEND



PEDESTRIAN ACCESS EASEMENT (PAE)



PENINSULA CROSSING
VESTING TENTATIVE MAP
PROPOSED CIVIL SITE PLAN

Revisions	
No.	
02/15/2024	
Scale 1" = 50'	
Design JHD	
Drawn MC	
Approved PC	
Job No 20210035	

Drawing Number:

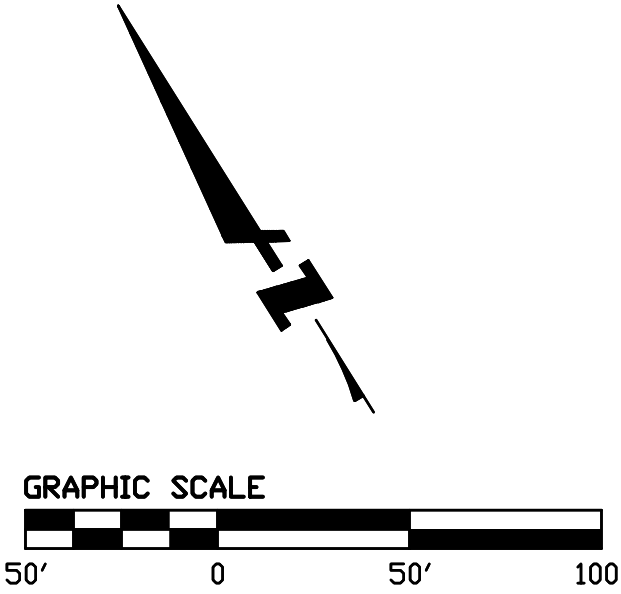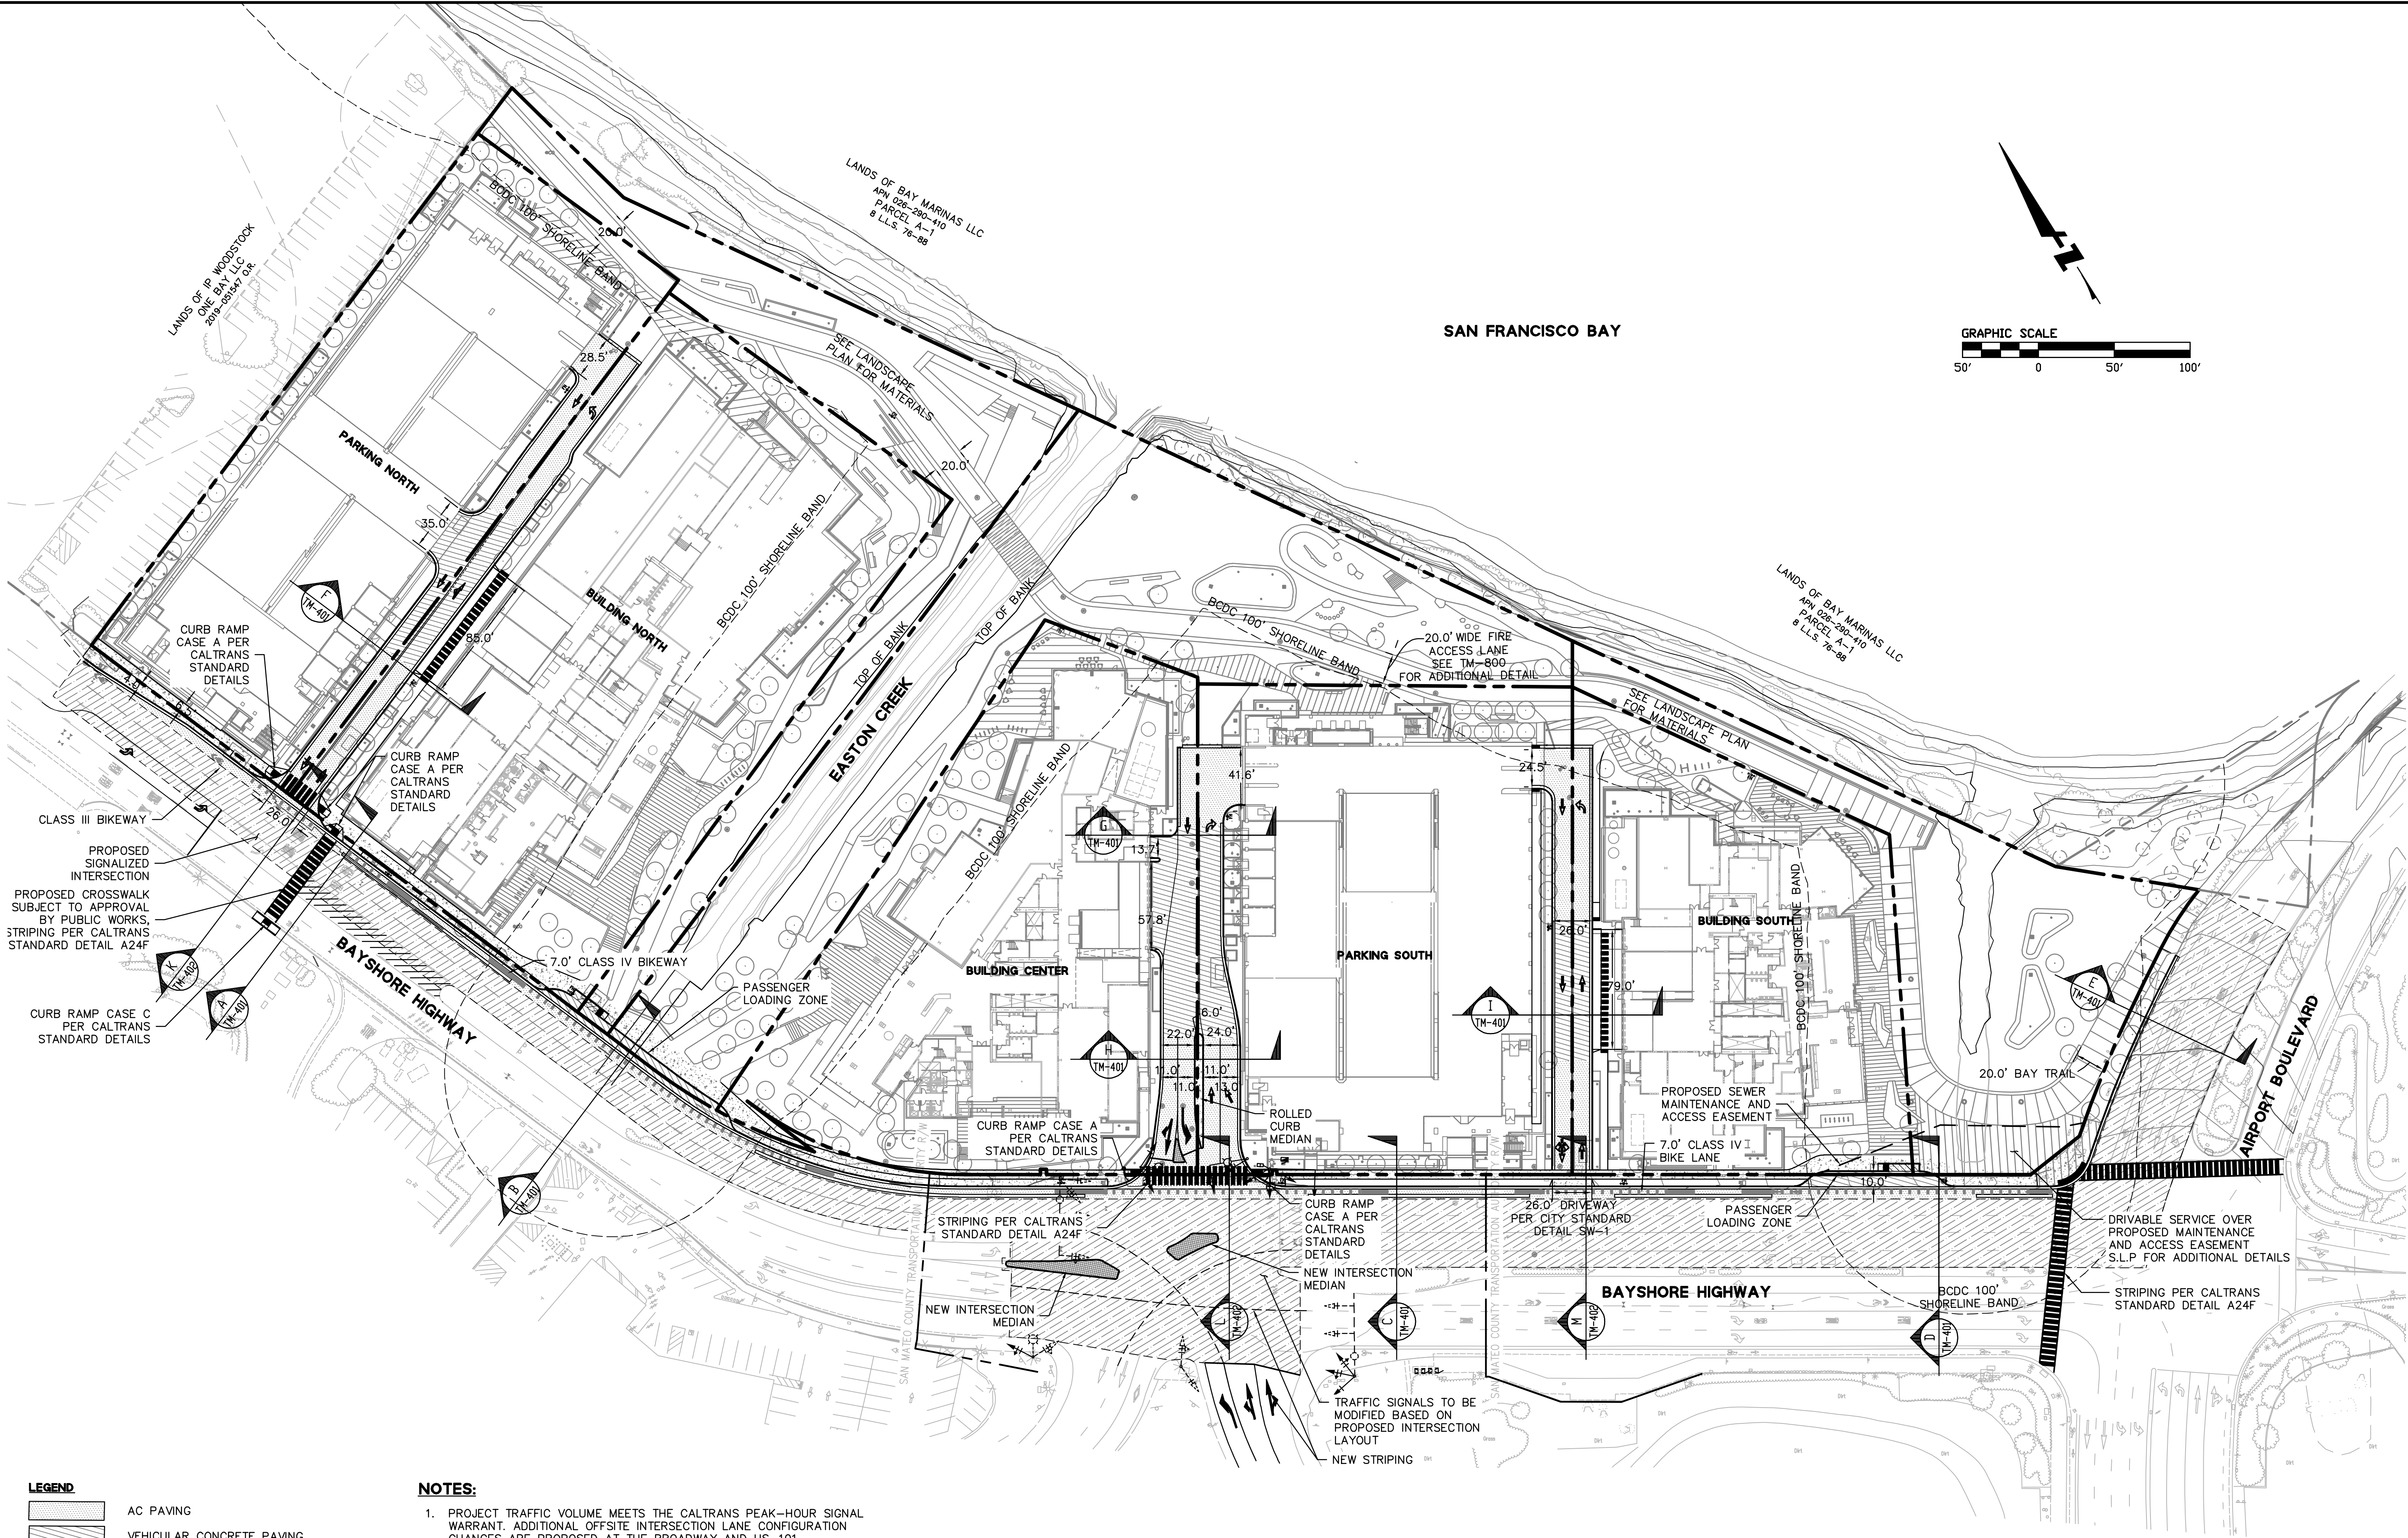











**PENINSULA CROSSING
VESTING TENTATIVE MAP
PROPOSED STREET SECTIONS**

BURLINGAME


Date	02/15/2024	No.	Revisions
Scale	1" = 50'		
Design	JHD		
Drawn	MC		
Approved	PC		
Job No	20210035		

Drawing Number:

TM-401
11 OF 24

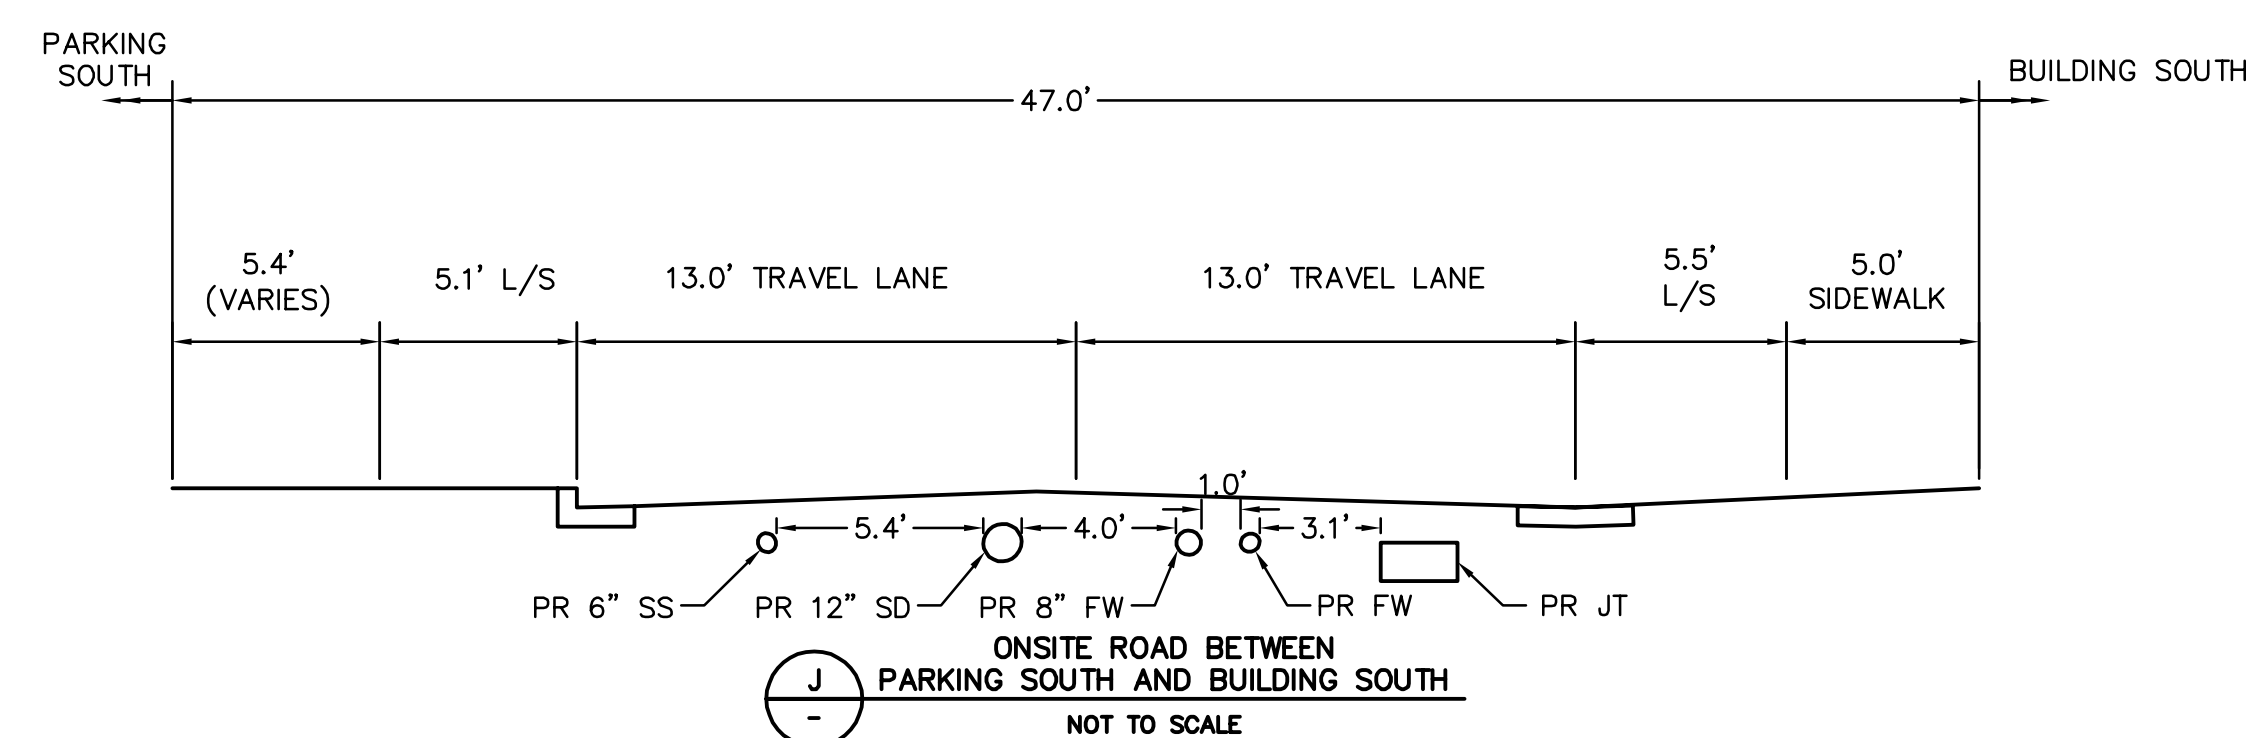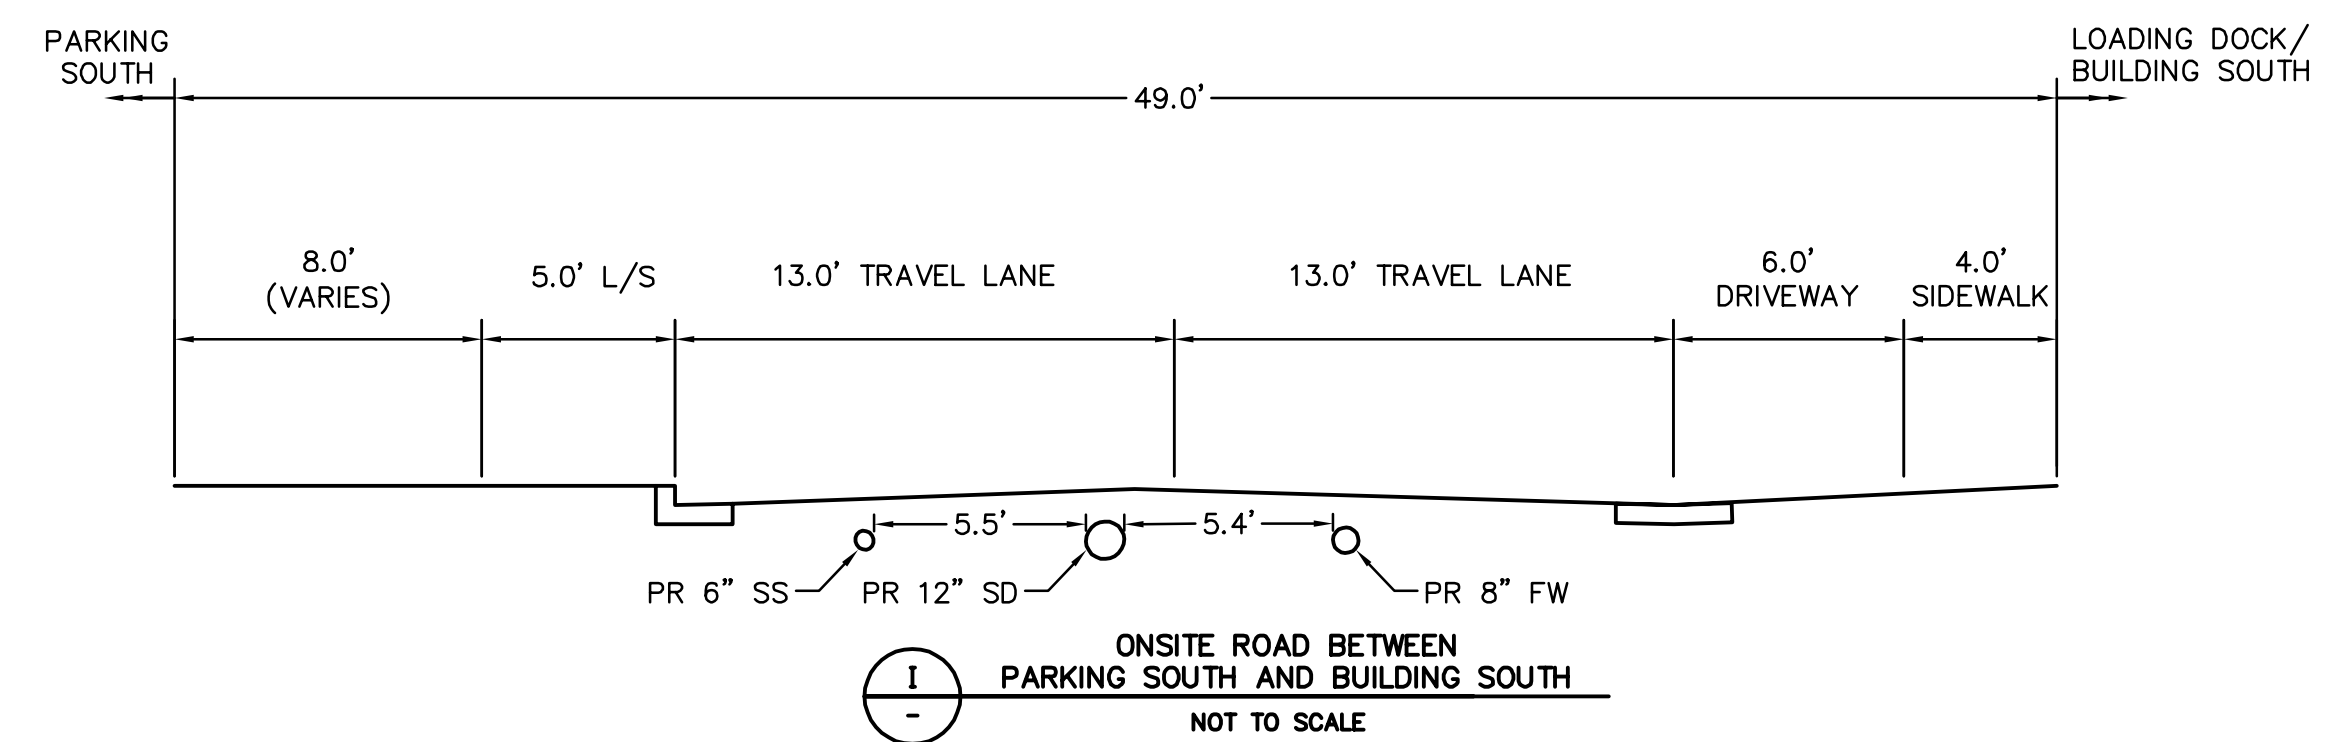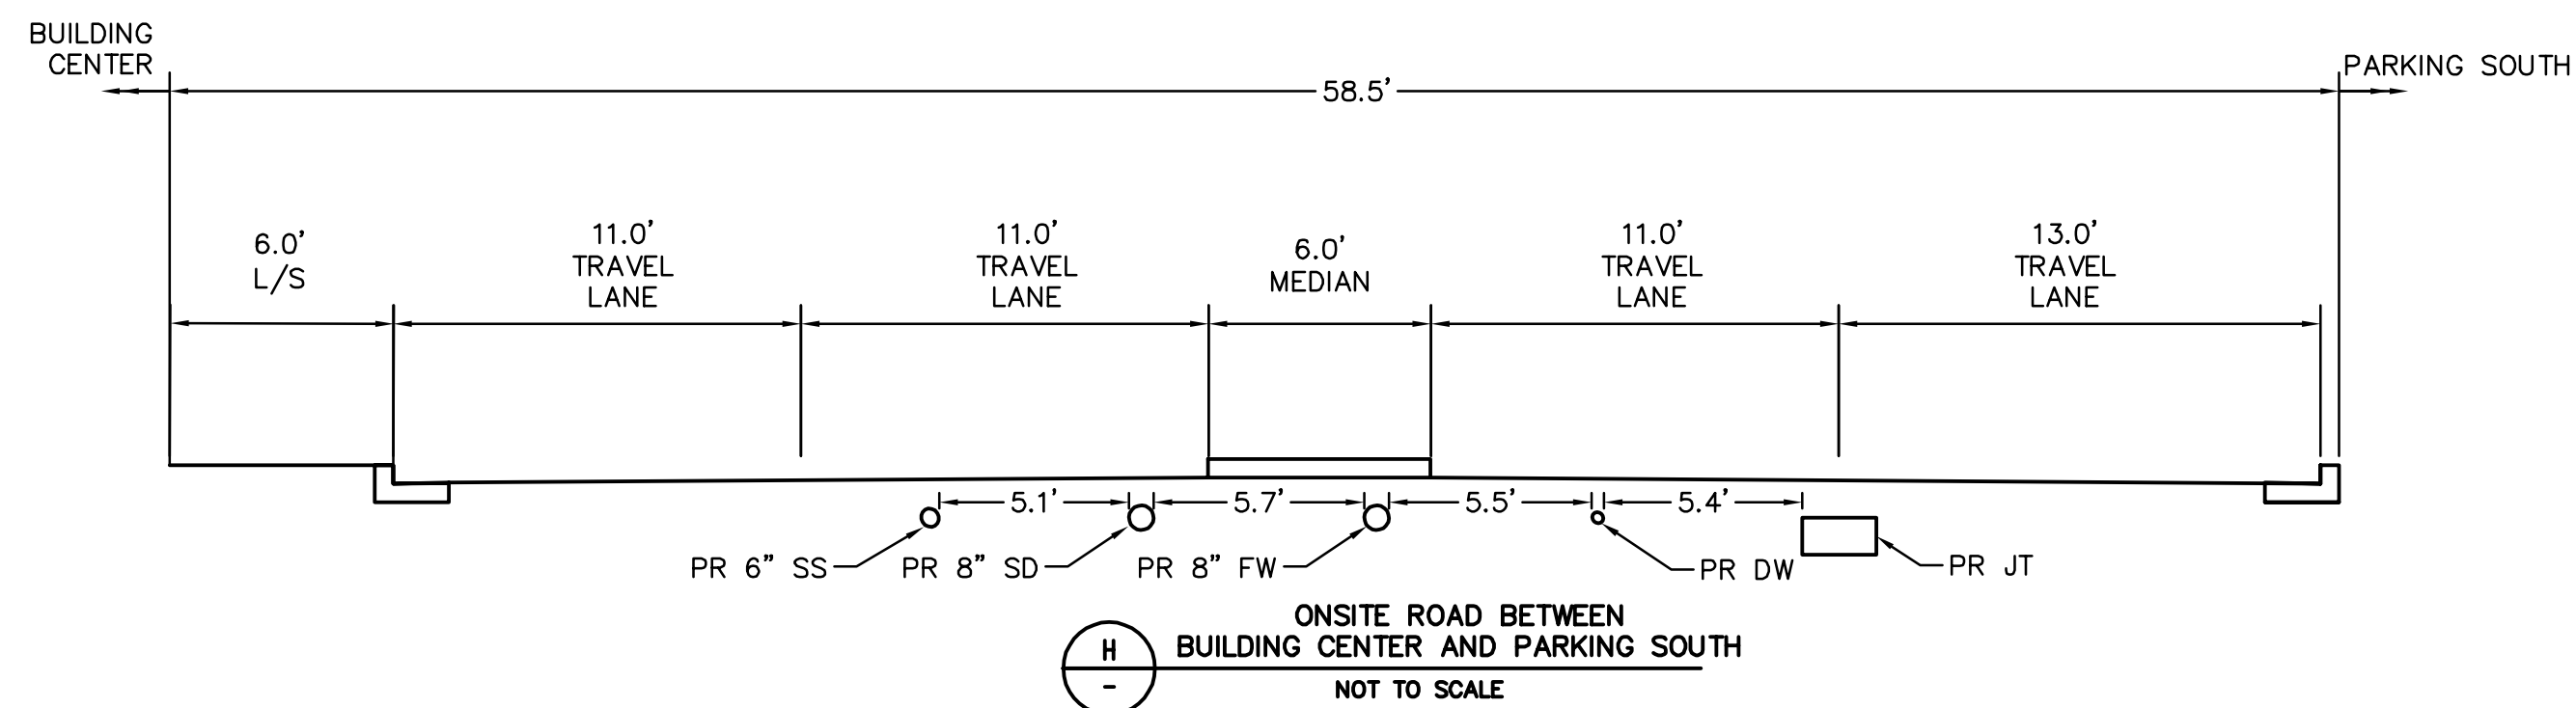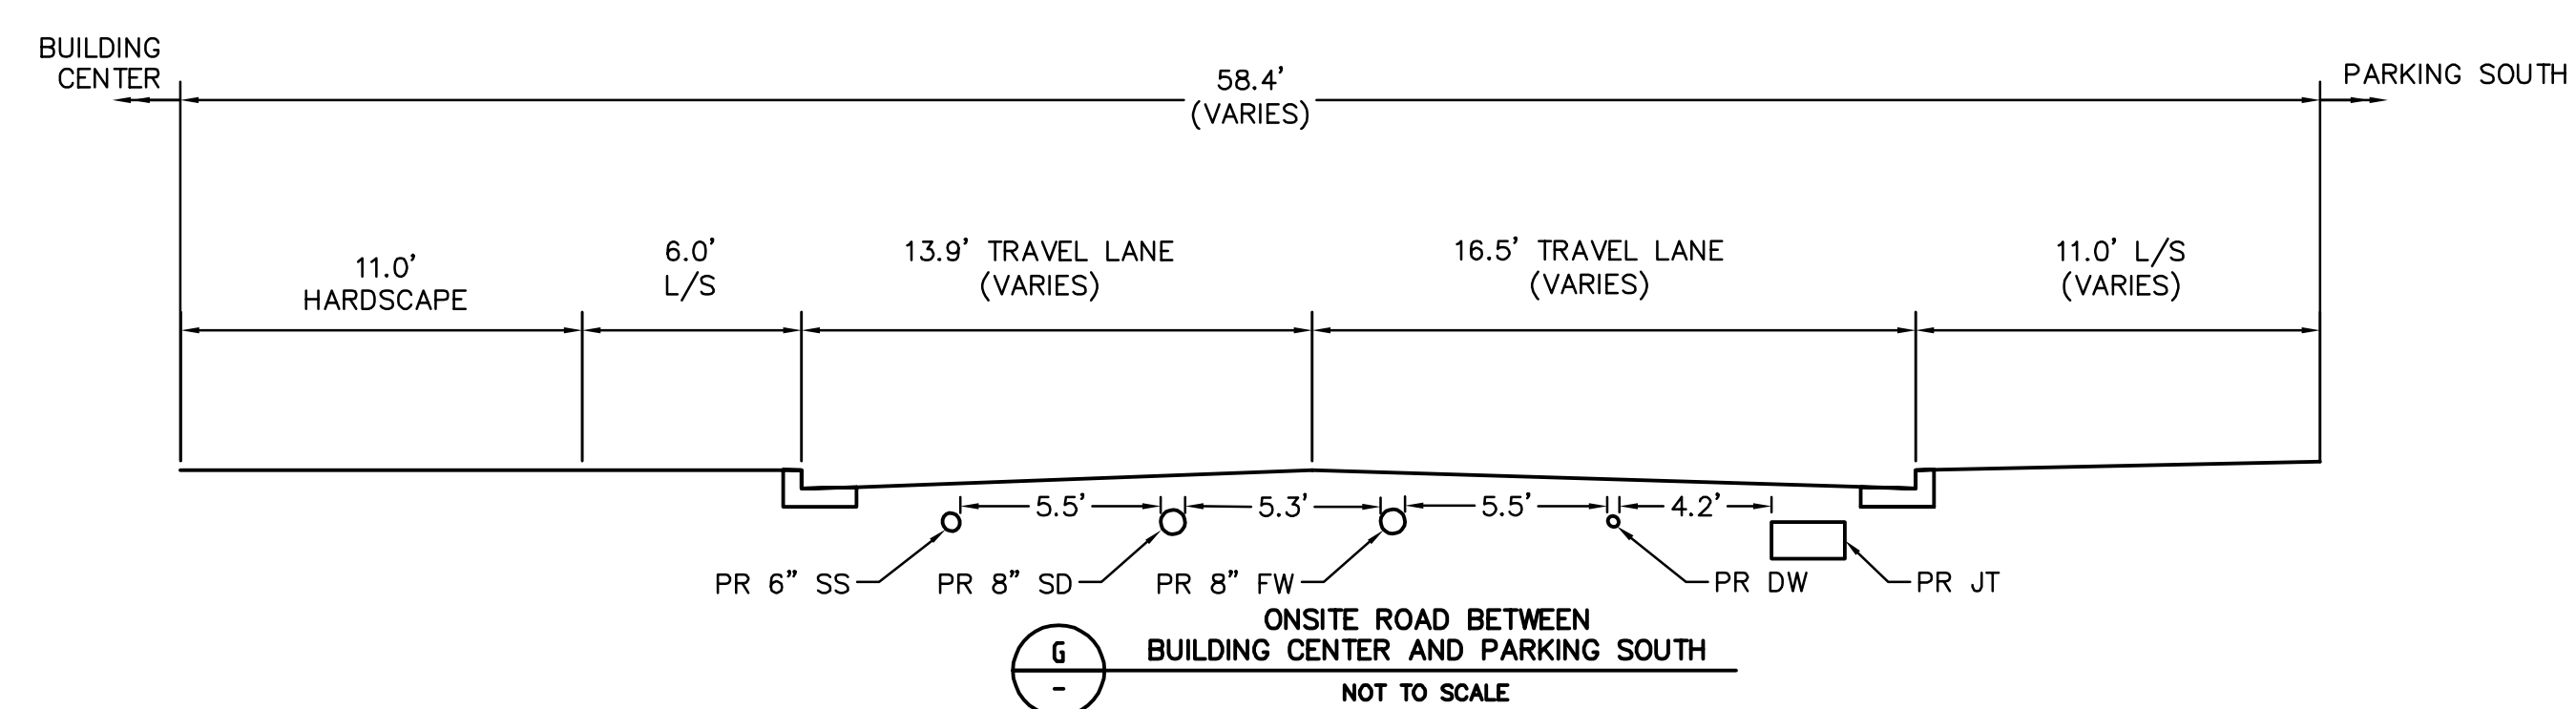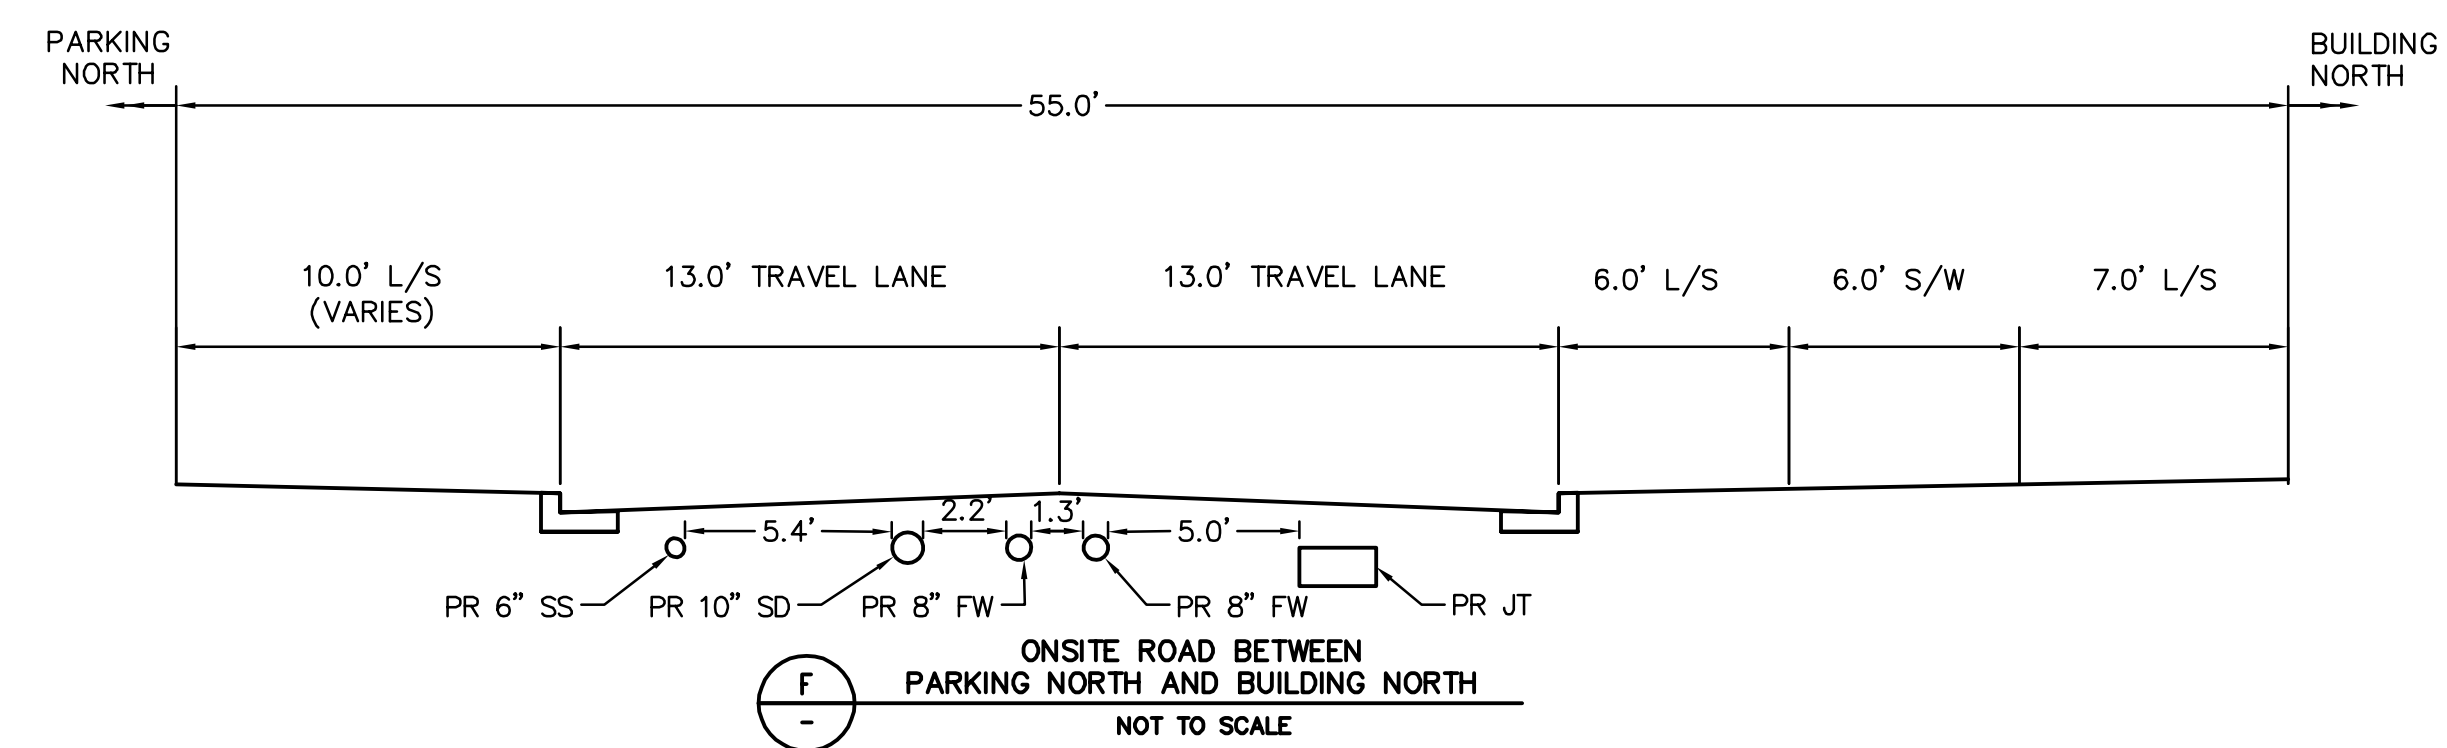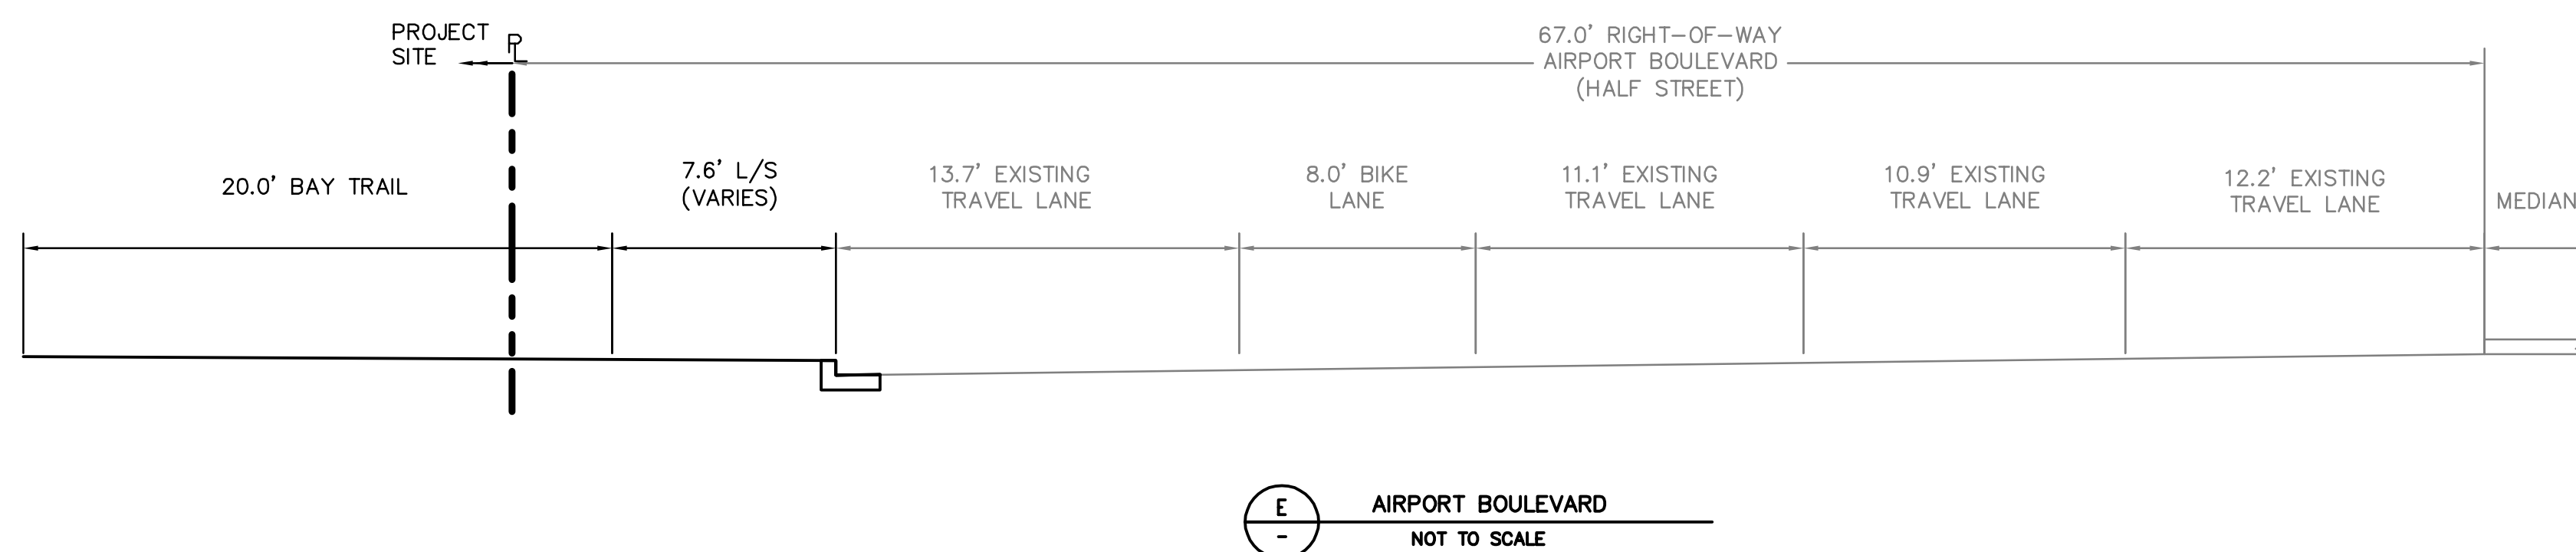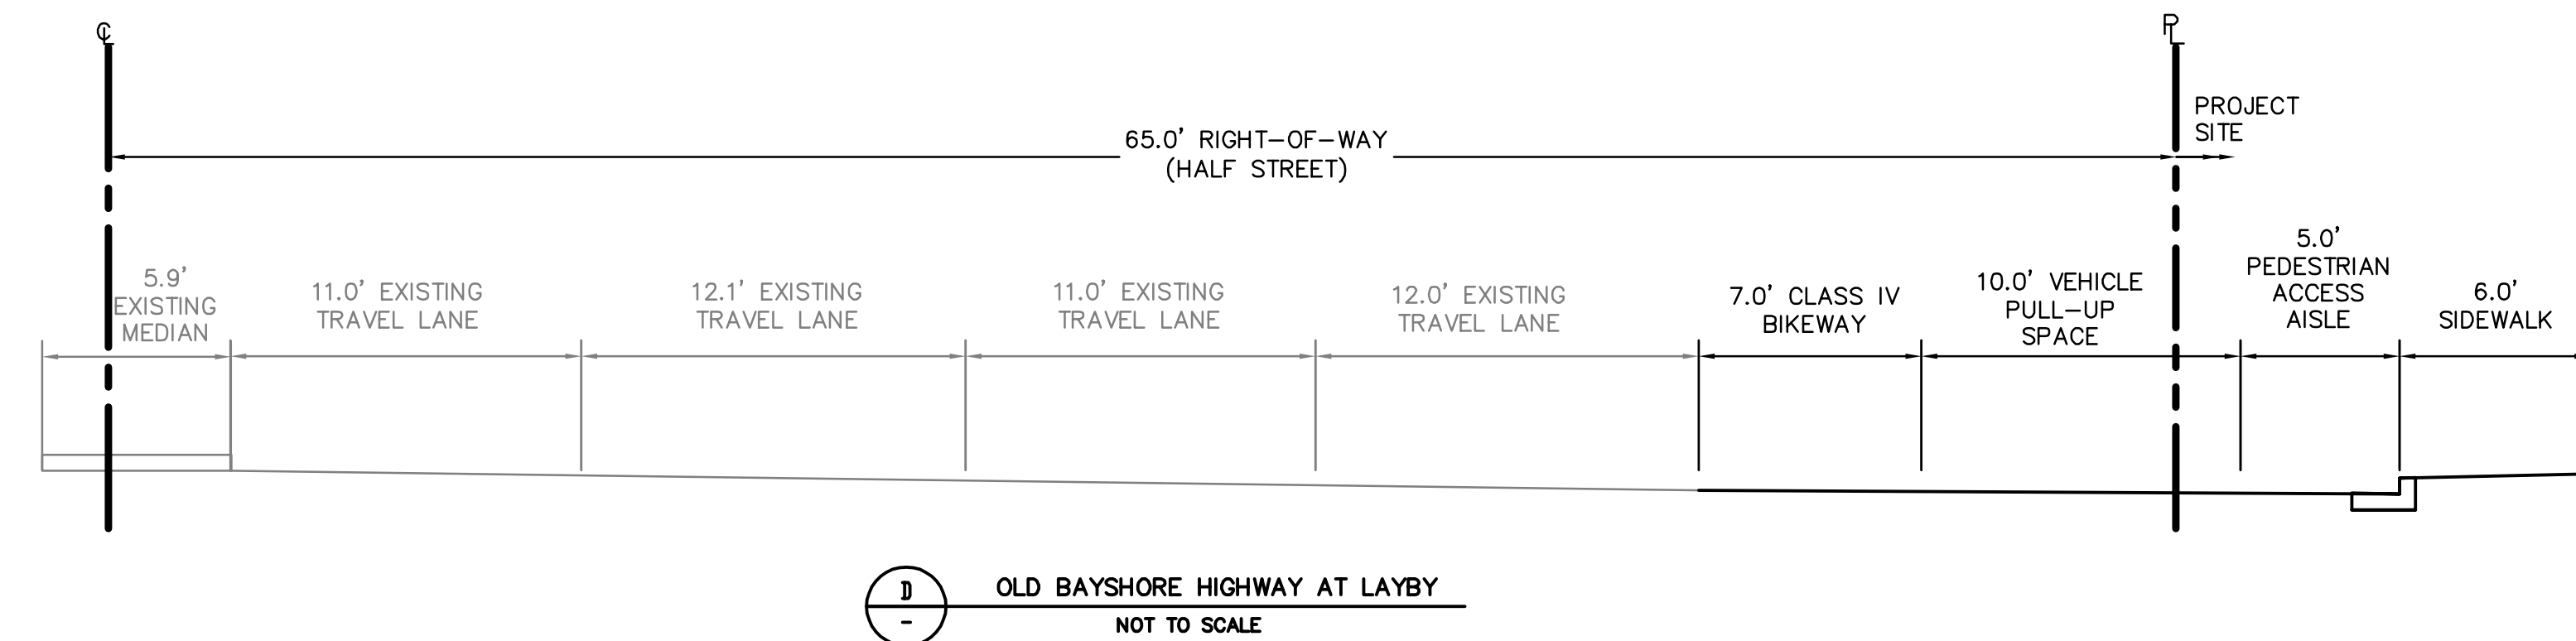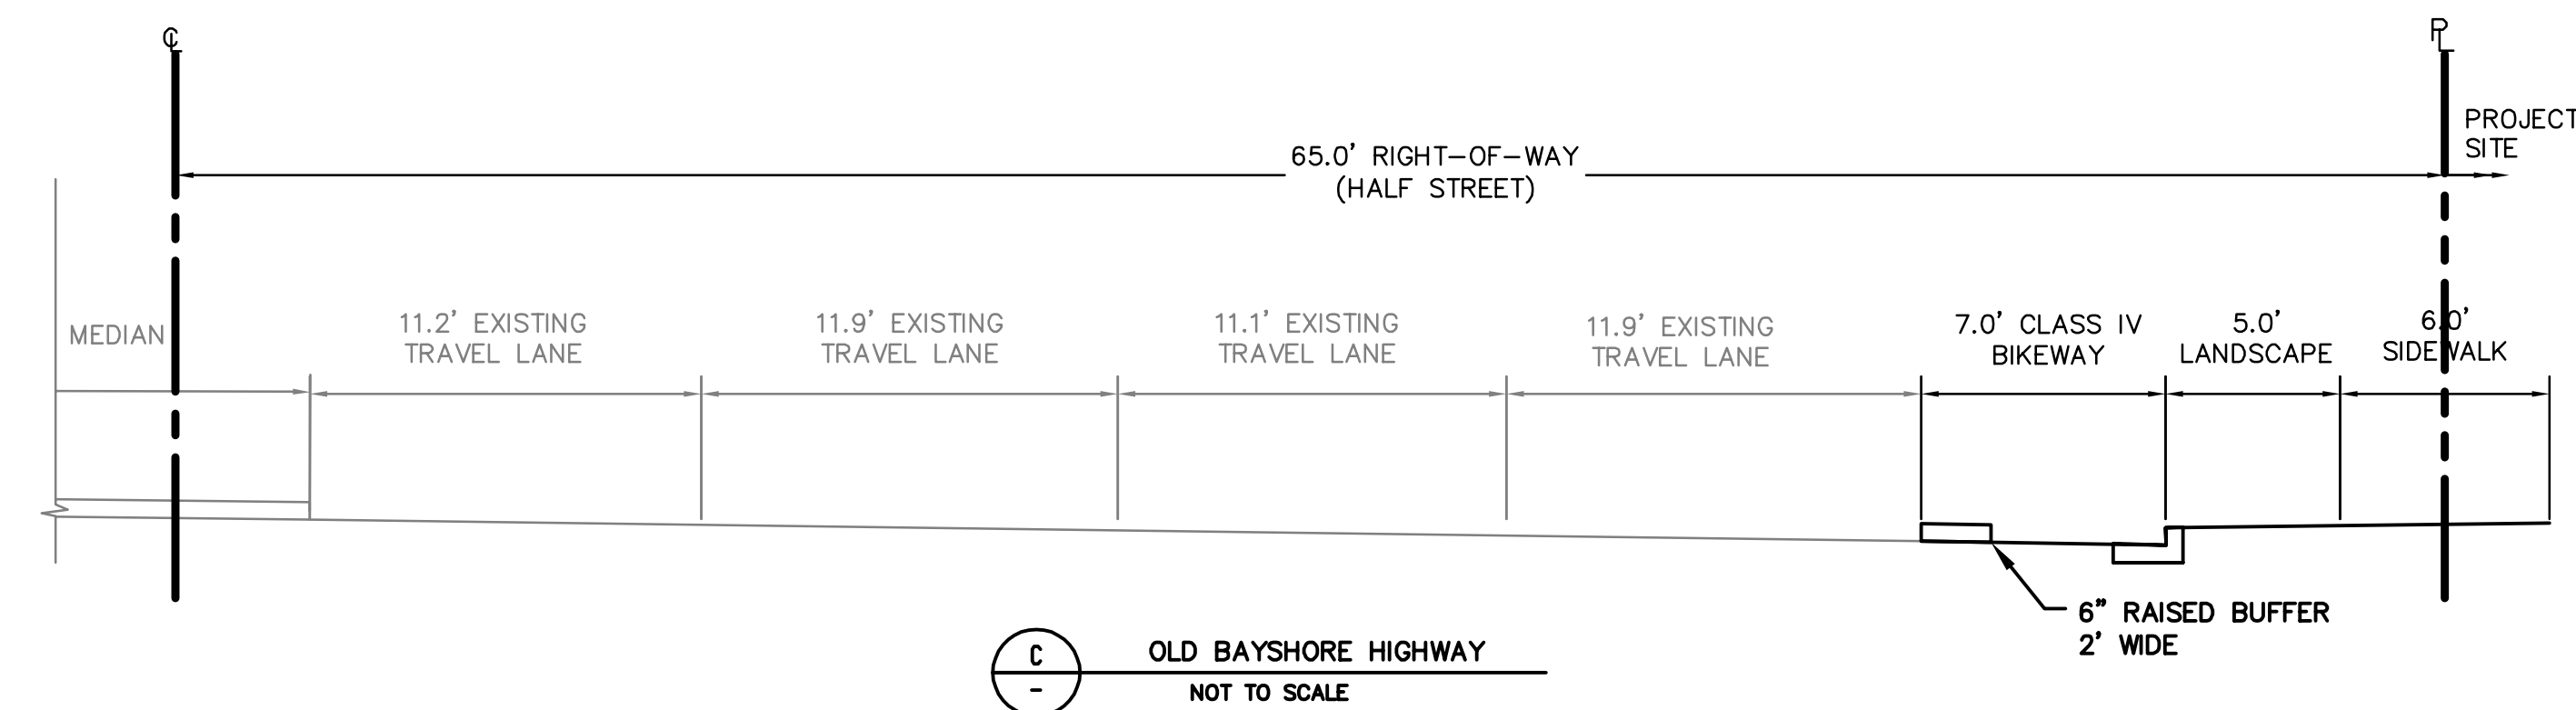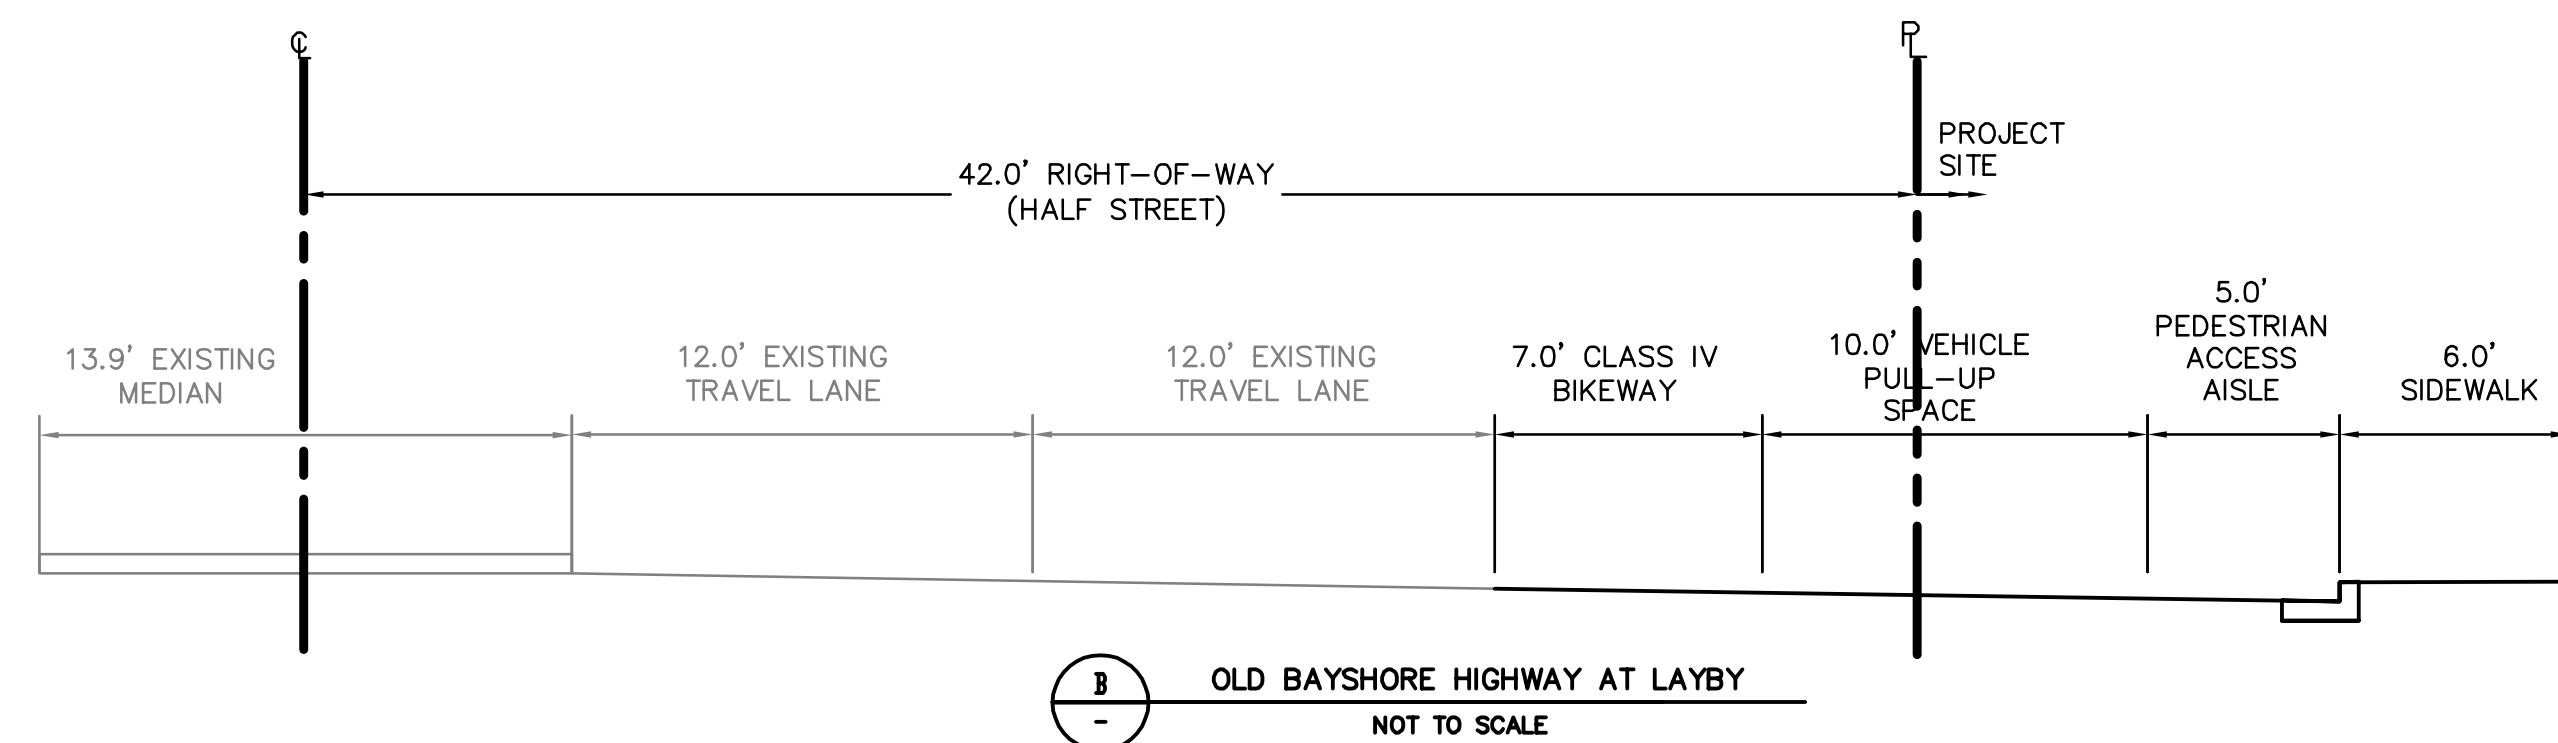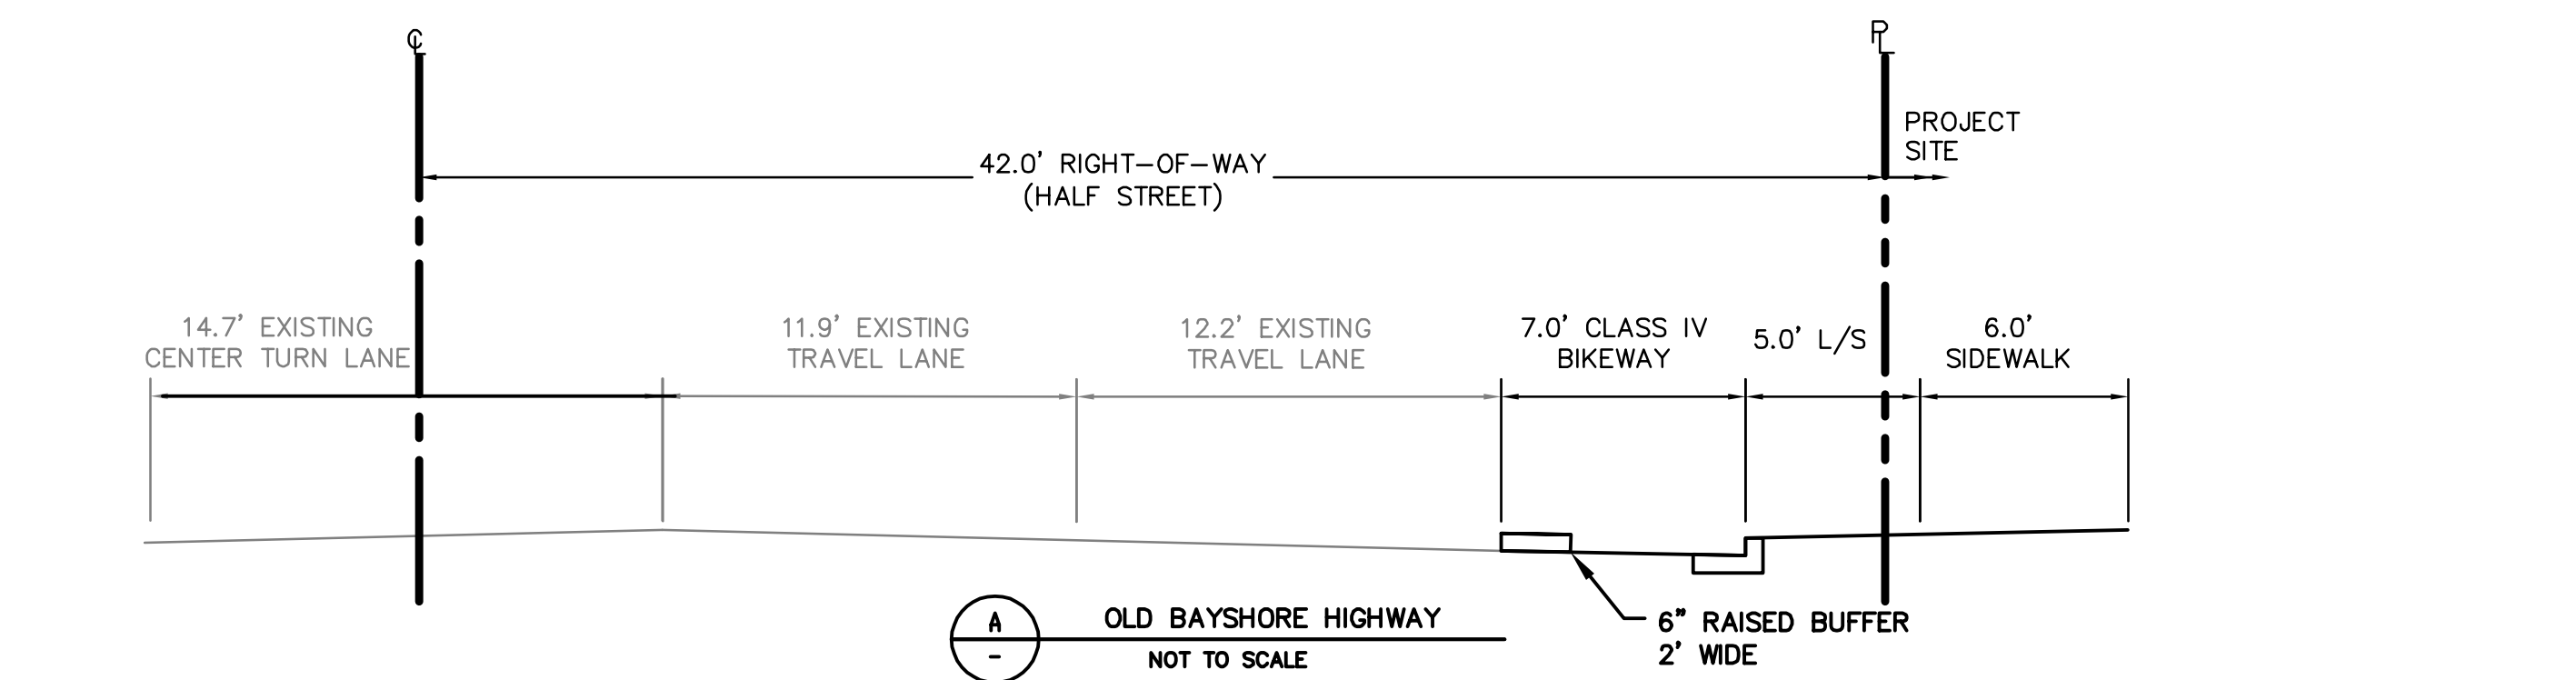

GENERAL NOTE:
WHERE LANDSCAPE (L/S) IS ADJACENT TO ROADWAY,
LANDSCAPE WIDTH DIMENSION INCLUDES 0.5' FOR THE CURB

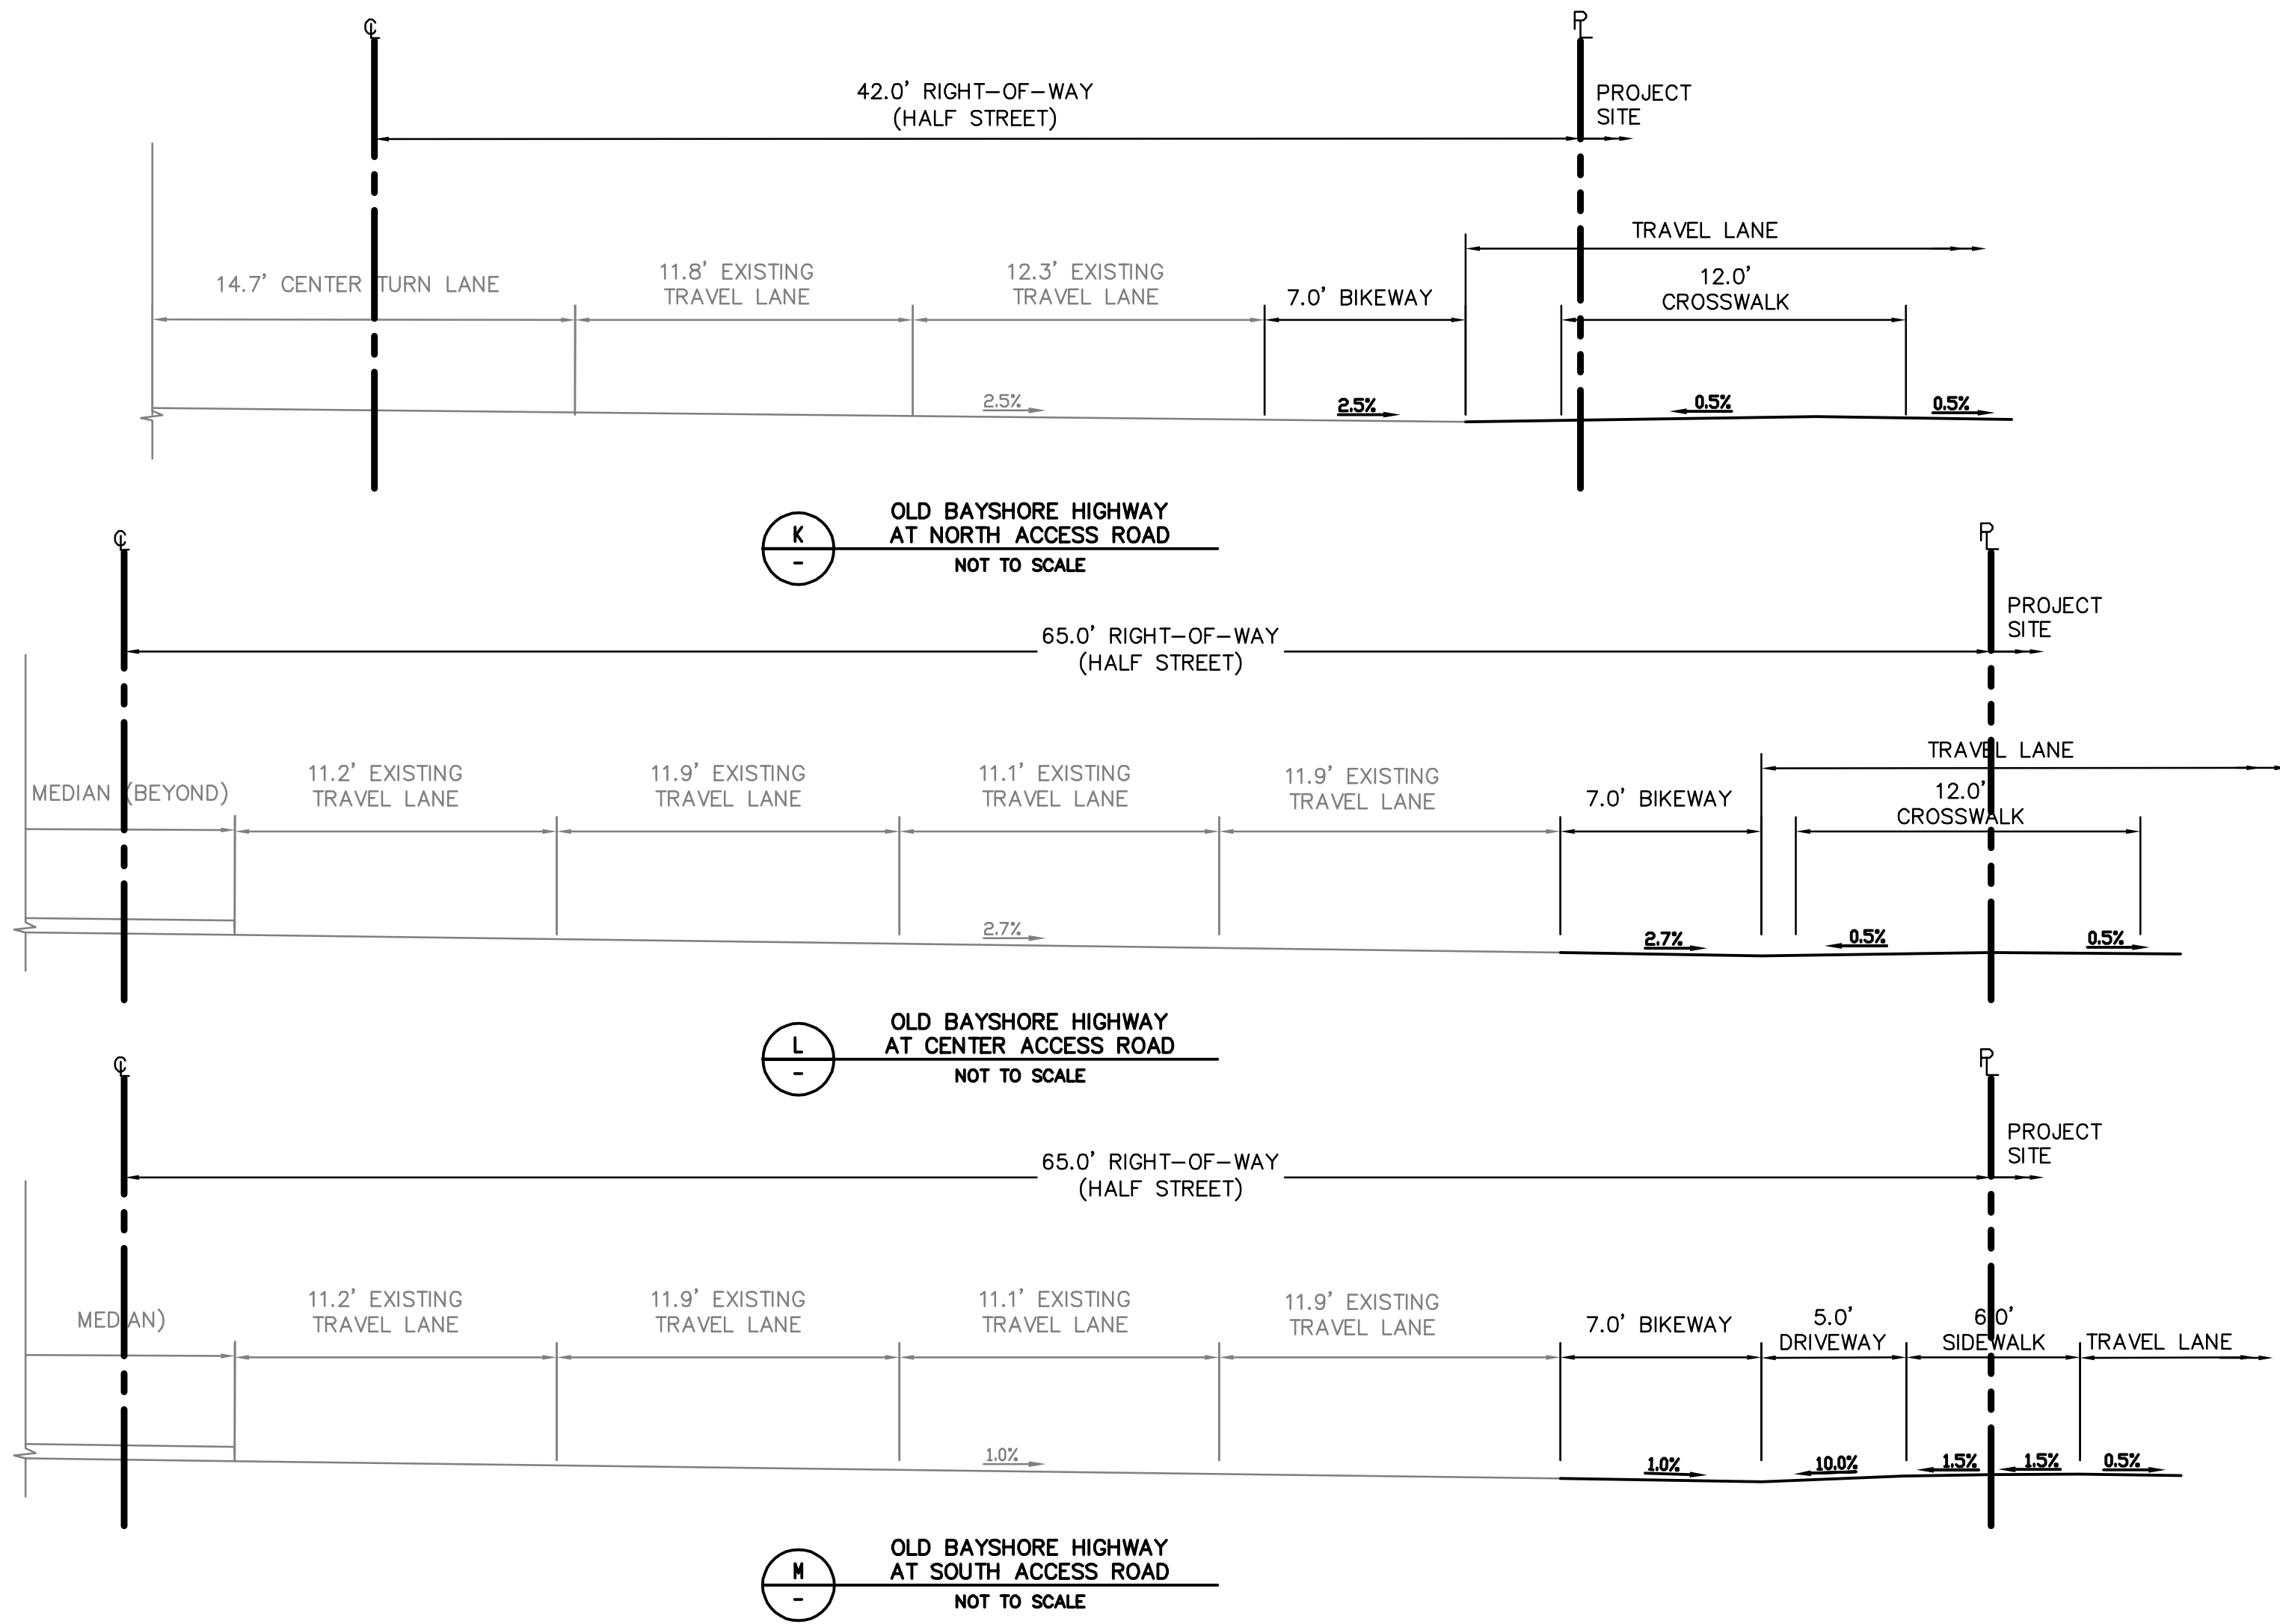

255 SHORELINE DR.,
SUITE 200
REDWOOD CITY, CA 94065
(650) 482-6300
www.bkf.com



CALIFORNIA


PENINSULA CROSSING
VESTING TENTATIVE MAP
PROPOSED STREET SECTIONS

BURLINGAME

COUNTY OF SAN MATEO

Revisions		No.	

Drawing Number:

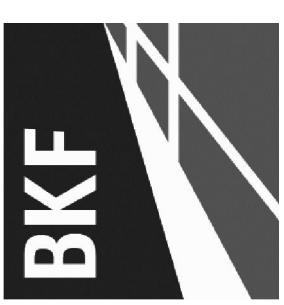


PENINSULA CROSSING
VESTING TENTATIVE MAP
PROPOSED GRADING PLAN

COUNTY OF SAN MATEO

BURLINGAME

Revisions	
No.	
	Date 02/15/2024
	Scale 1" = 50'
	Design JHD
	Drawn MC
	Approved PC
	Job No 20210035

Drawing Number:

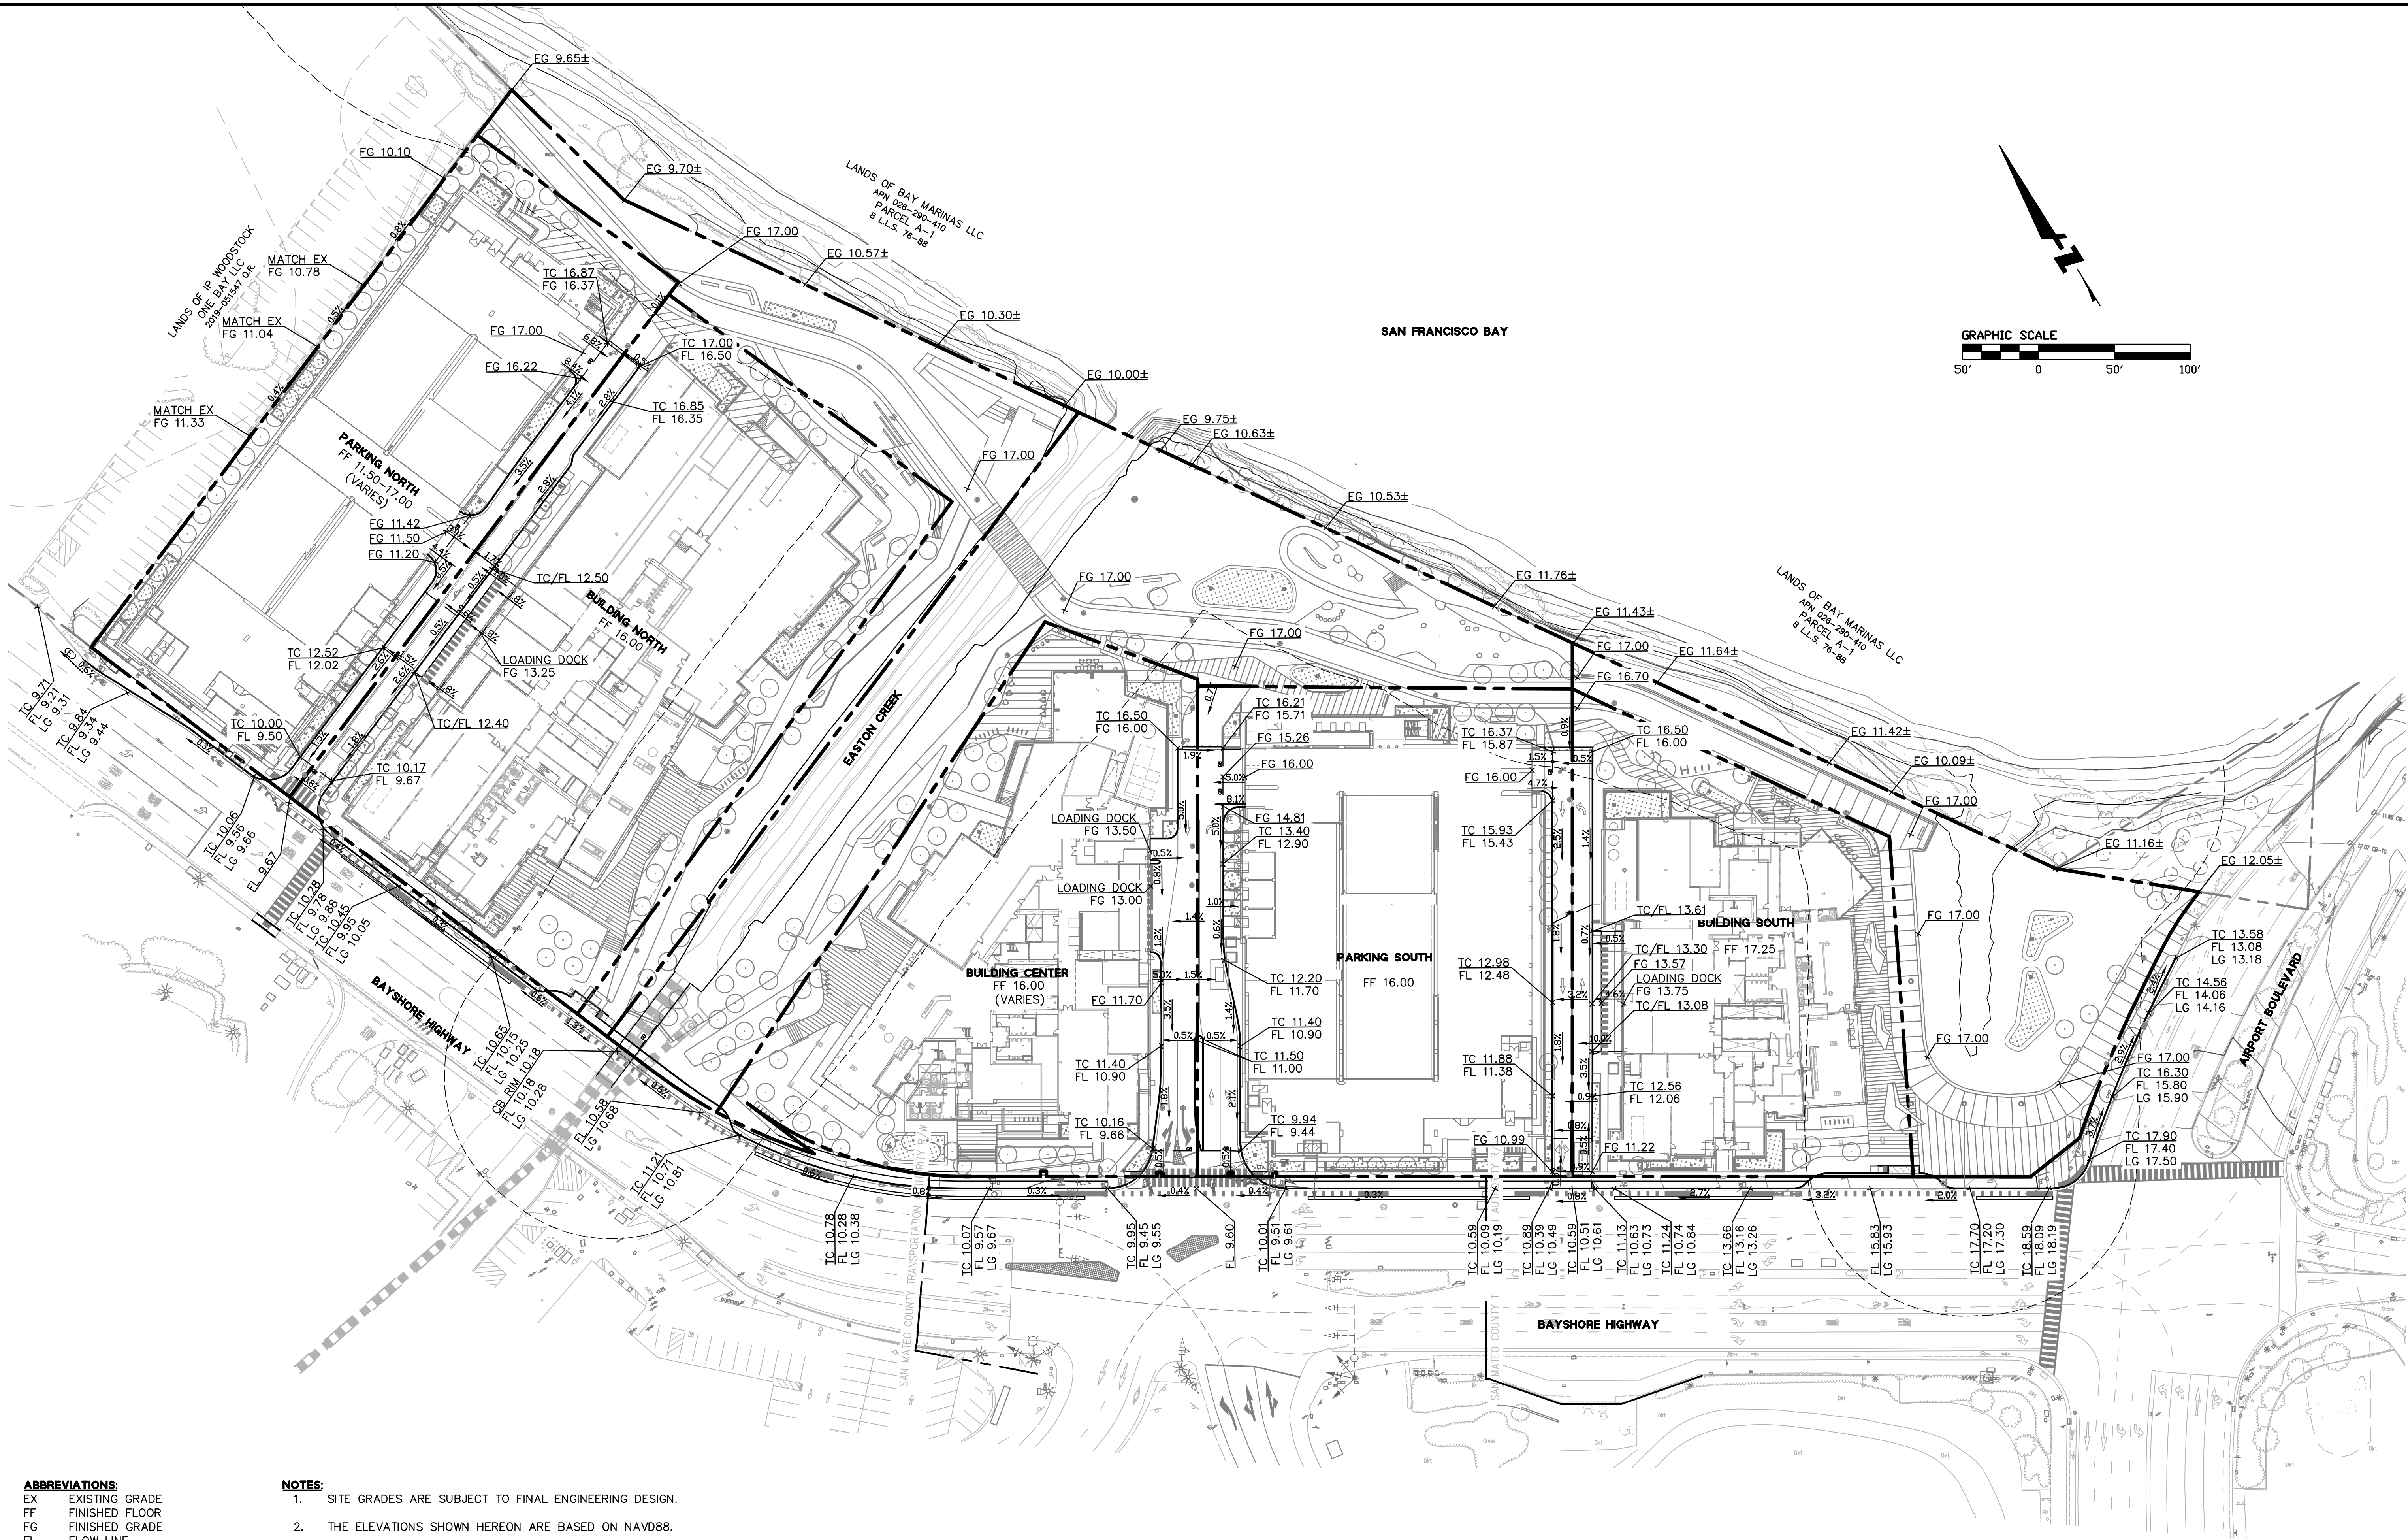

ABBREVIATIONS:

EX EXISTING GRADE
FF FINISHED FLOOR
FG FINISHED GRADE
FL FLOW LINE
HP HIGH POINT
LG LIP OF GUTTER
LP LOW POINT
TC TOP OF CURB

NOTES:

1. SITE GRADES ARE SUBJECT TO FINAL ENGINEERING DESIGN.
2. THE ELEVATIONS SHOWN HEREON ARE BASED ON NAVD88.



PENINSULA CROSSING
VESTING TENTATIVE MAP
PROPOSED UTILITY PLAN

Revisions		No.	Date
			02/15/2024
			Scale 1" = 50'
			Design JHD
			Drawn MC
			Approved PC
			Job No 20210035


Drawing Number:

ONSITE UTILITY MATERIAL TABLE:

UTILITY	SIZE	MATERIAL
STORM DRAIN	< 12"	PVC SDR-35
STORM DRAIN	≥ 12"	CORRUGATED HDPE OR RCP (WHERE NOTED)
SANITARY SEWER	< 12"	PVC SDR-26
DOMESTIC WATER	< 4"	HDPE PRESSURE CLASS 200 DR-9 PE-3408
DOMESTIC WATER	≥ 4"	PVC C900 DR-14 WITH DI FITTINGS
FIRE WATER	< 4"	HDPE PRESSURE CLASS 200 DR-9 PE-3408
FIRE WATER	≥ 4"	PVC C900 DR-14 WITH DI FITTINGS
UTILITY SLEEVE	ALL	PVC SDR-35

OFFSITE UTILITY MATERIAL TABLE:

UTILITY	SIZE	MATERIAL
STORM DRAIN	ALL	RCP
SANITARY SEWER	ALL	HDPE SDR-17
WATER	< 3"	COPPER
WATER	≥ 3"	DUCTILE IRON

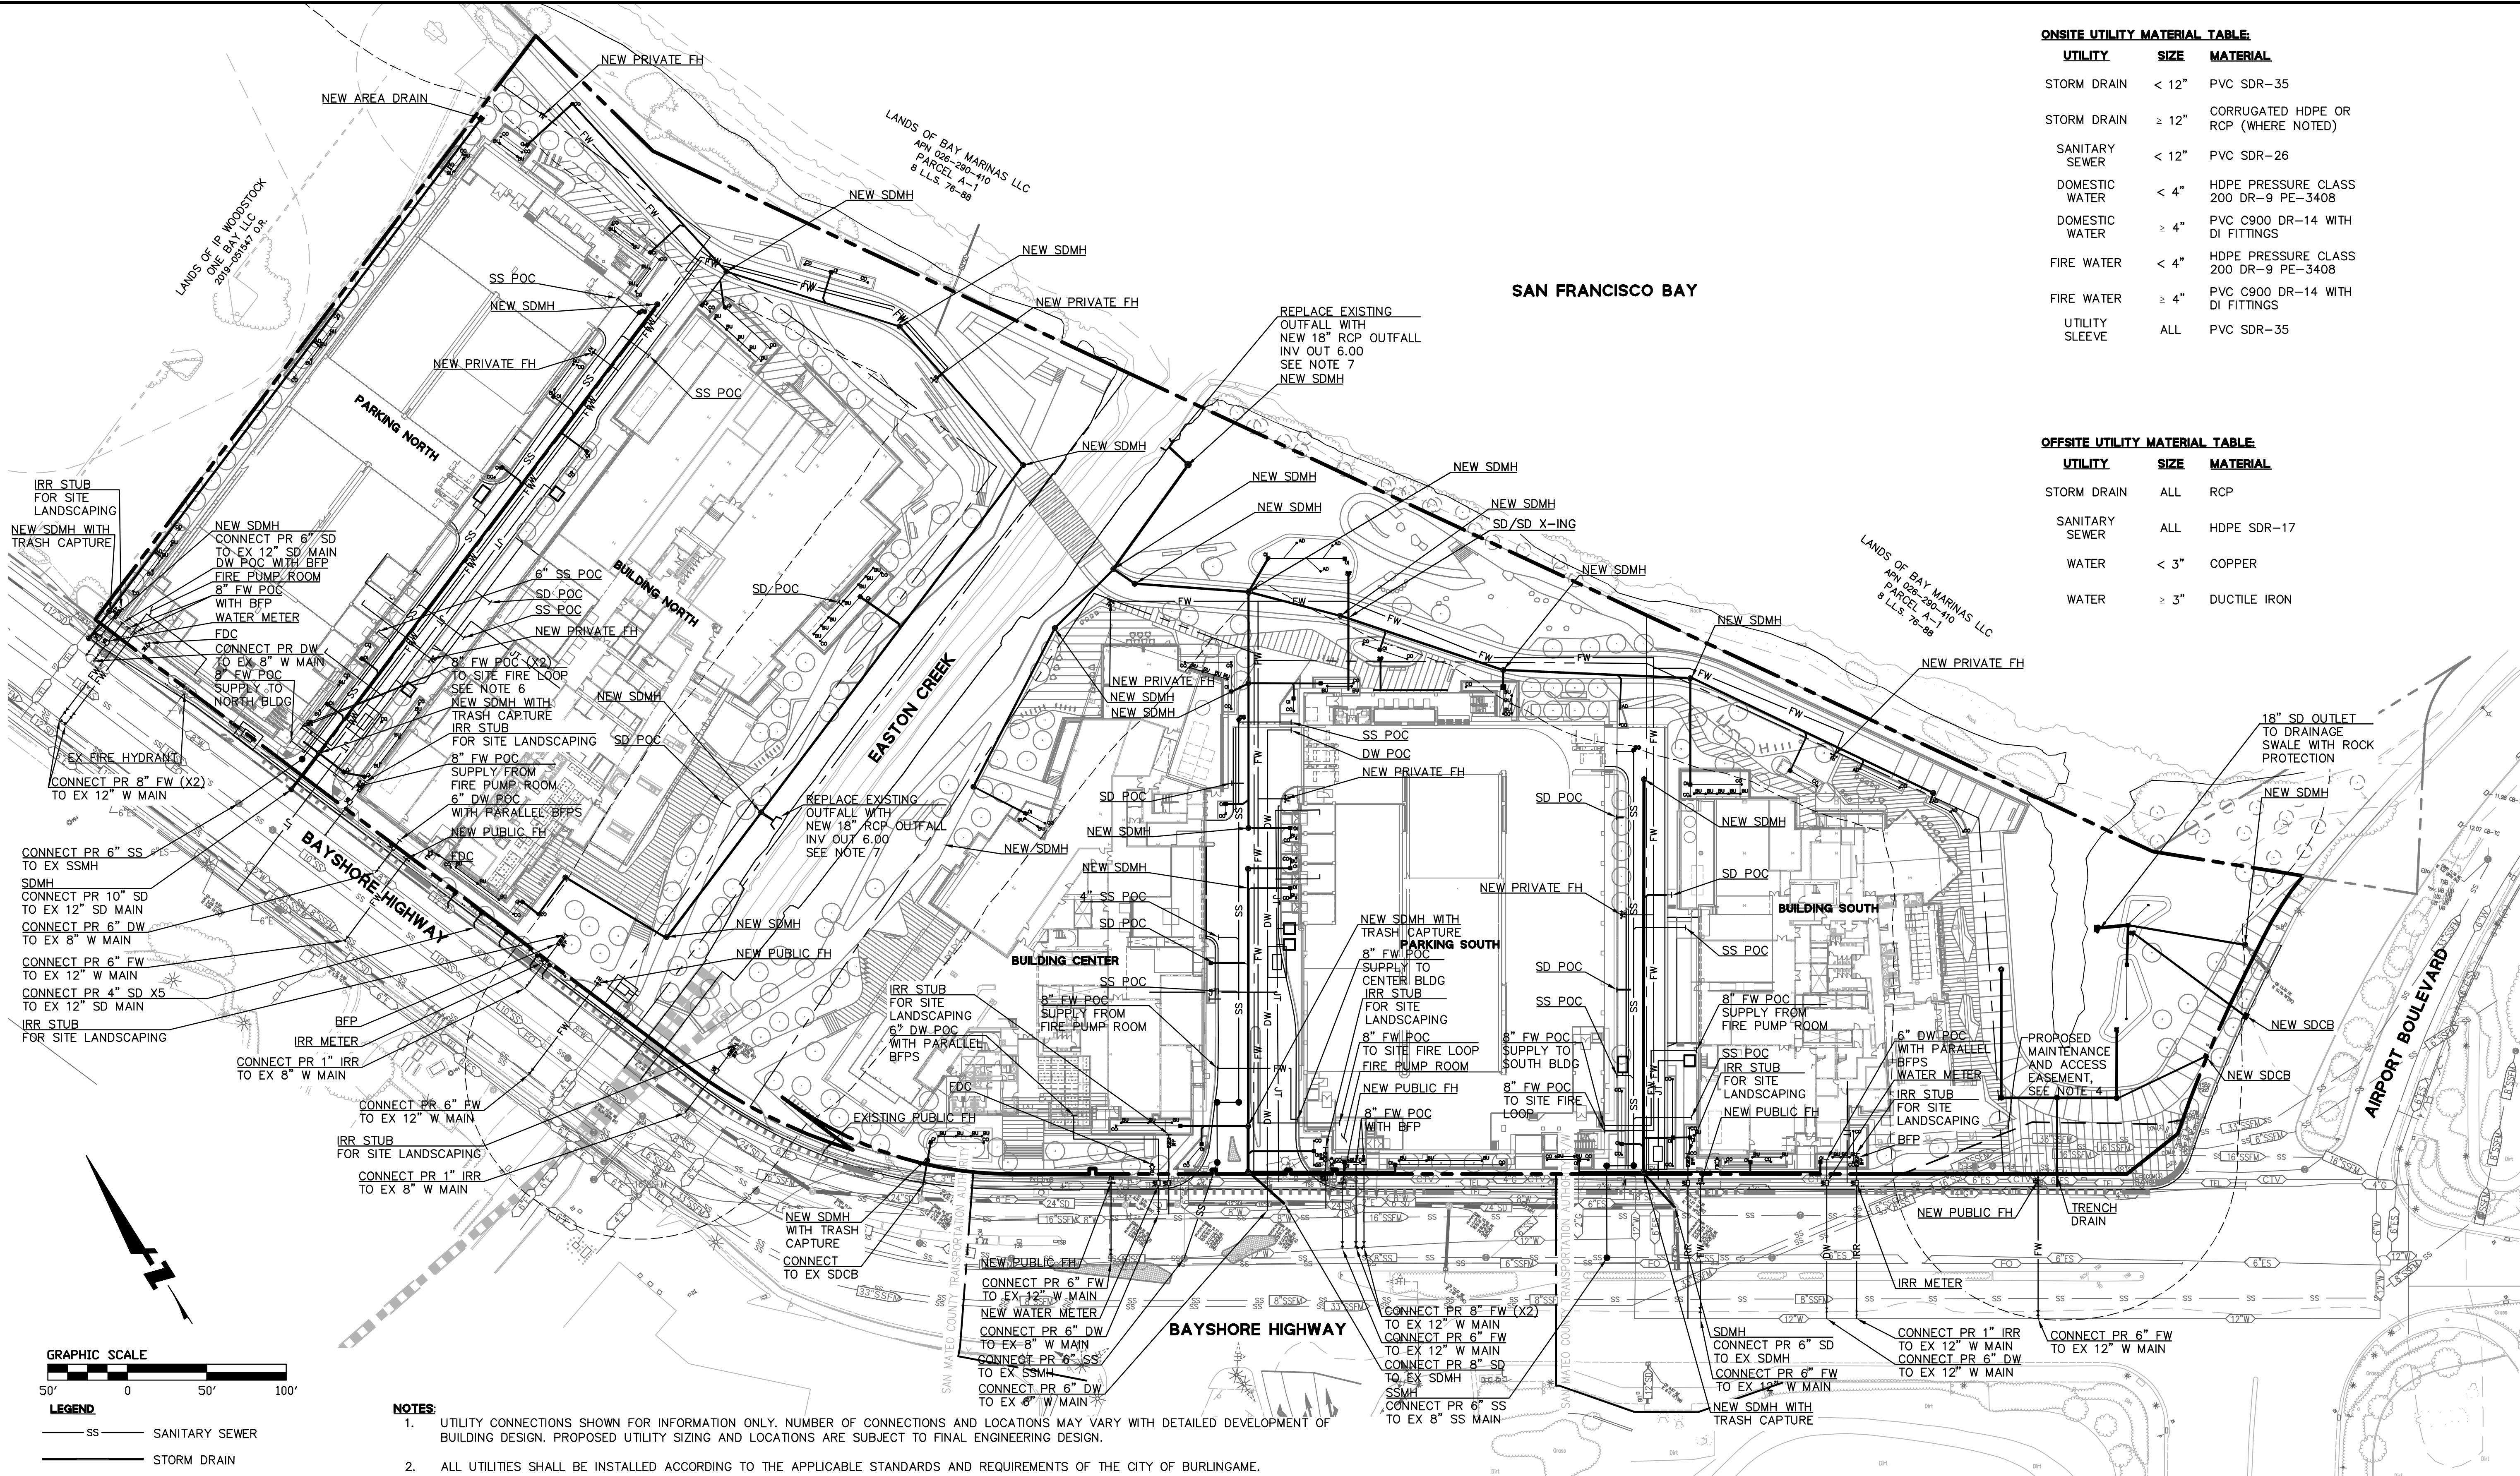

LEGEND

SS	SANITARY SEWER
SD	STORM DRAIN
SDP	STORM DRAIN PERF PIPE
DW	DOMESTIC WATER
FW	FIRE WATER
RW	RECYCLED WATER
IRR	IRRIGATION
●	NEW MANHOLE STRUCTURE
■	NEW CATCH BASIN
..	NEW CHECK VALVE
VM	NEW WATER METER
BS	NEW BACKFLOW PREVENTION DEVICE
FH	NEW FIRE HYDRANT
FH	EX FIRE HYDRANT
FDC	NEW FIRE DEPARTMENT CONNECTION


NOTES:

- UTILITY CONNECTIONS SHOWN FOR INFORMATION ONLY. NUMBER OF CONNECTIONS AND LOCATIONS MAY VARY WITH DETAILED DEVELOPMENT OF BUILDING DESIGN. PROPOSED UTILITY SIZING AND LOCATIONS ARE SUBJECT TO FINAL ENGINEERING DESIGN.
- ALL UTILITIES SHALL BE INSTALLED ACCORDING TO THE APPLICABLE STANDARDS AND REQUIREMENTS OF THE CITY OF BURLINGAME.
- EXISTING UNDERGROUND UTILITIES PLOTTED HEREON WERE PLOTTED FROM A COMBINATION OF FIELD SURVEY, OBSERVED SURFACE EVIDENCE (CONDITIONS PERMITTING) AND RECORD INFORMATION OBTAINED FROM THE RESPECTIVE UTILITY COMPANIES, AND ARE NOT INTENDED TO REPRESENT THEIR ACTUAL LOCATIONS. ALL UTILITIES MUST BE VERIFIED WITH RESPECT TO SIZE, HORIZONTAL, AND VERTICAL LOCATIONS BY THE OWNER AND/OR CONTRACTOR PRIOR TO DESIGN OR CONSTRUCTION. NO RESPONSIBILITY IS ASSUMED BY THE ENGINEER FOR THE LOCATION AND CAPACITY OF SAID UTILITIES.
- THE EXISTING SANITARY SEWER FORCE MAINS ON THE SITE, WHICH PARALLEL BAYSHORE NEAR THE SITE CORNER WITH AIRPORT BLVD, WILL REMAIN IN PLACE. THE PROPOSED PROJECT HAS BEEN DESIGNED TO AVOID THESE EXISTING PIPELINES. A MAINTENANCE AND ACCESS EASEMENT IS BEING PROVIDED TO ALLOW FOR FUTURE CITY MAINTENANCE. SITE ELEVATIONS WILL BE RAISED IN THE VICINITY OF THESE PIPELINES. FURTHER DETAIL OF SPECIFIC PROTECTION MEASURES TO BE IMPLEMENTED DURING CONSTRUCTION, AS WELL AS A DETAILED CONTINGENCY PLAN, WILL BE PROVIDED WITH APPLICATIONS FOR PERMIT. SPECIFIC PROTECTIVE MEASURES WILL DEPEND ON FURTHER INVESTIGATION OF THE MATERIAL AND DEPTH OF THE EXISTING PIPELINES, EXPECTED CONSTRUCTION ACTIVITIES AND EQUIPMENT LOADING IN THE VICINITY OF THE PIPELINES, AND COORDINATION WITH PUBLIC WORKS STAFF.
- PER CITY STANDARDS, SEWER CONNECTIONS WILL REQUIRE A SEWER CLEANOUT WITHIN THE CITY RIGHT-OF-WAY.
- SITE FIRE WATER LOOP SHOWN ALONG NORTHERN SITE ACCESS ROAD. IF A SINGLE SITE FIRE WATER LINE CAN PROVIDE THE REQUIRED FLOW AND PRESSURE TO PRIVATE SITE HYDRANTS ALONG THE NORTHERN ACCESS ROAD, THE NORTHERN SITE FIRE WATER LOOP MAY BE ELIMINATED AND REPLACED WITH A SINGLE SITE FIRE WATER LINE. TO BE CONFIRMED PRIOR TO BUILDING PERMIT APPLICATION.
- FLAP GATE SHALL BE PROVIDED FOR EACH EASTON CREEK OUTFALL.
- ALL BACKFLOW DEVICES WILL BE INSTALLED IN EXTERIOR LOCATIONS BEHIND THE PROPERTY LINE.

BUILDING WATER SERVICE SCHEDULE

LOCATION	TYPE	NUMBER OF SERVICE CONNECTIONS	NUMBER OF METERS	NOTES
PARKING NORTH	DW	1	1	FOR HOSE BIBS
	IRR	-	-	
	FW	2	-	REDUNDANT FIRE WATER SERVICE FOR FIRE PUMP ROOM
NORTH BUILDING	DW	1	1	
	IRR*	-	-	FIRE WATER IS FED FROM PARKING NORTH FIRE PUMP ROOM
	FW	-	-	
CENTER BUILDING	DW	1	1	
	IRR*	-	-	FIRE WATER IS FED FROM PARKING SOUTH FIRE PUMP ROOM
	FW	-	-	FOR POTENTIAL DRINKING FOUNTAINS OR PUBLIC RESTROOMS
PARKING SOUTH	DW	1	1	
	IRR	-	-	REDUNDANT FIRE WATER SERVICE FOR FIRE PUMP ROOM
	FW	2	-	
SOUTH BUILDING	DW	1	1	
	IRR*	-	-	FIRE WATER IS FED FROM PARKING SOUTH FIRE PUMP ROOM
	FW	-	-	SEPARATE IRRIGATION SERVICE FOR EACH SITE PARCEL (8 TOTAL).
LANDSCAPE	IRR	8	8	

* BUILDING IRRIGATION SHALL BE SUB-METERED OFF THE DOMESTIC WATER LINE

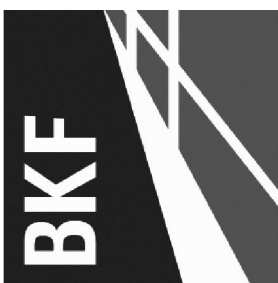


**PENINSULA CROSSING
VESTING TENTATIVE MAP
PROPOSED STORMWATER MANAGEMENT PLAN**

**BURLINGAME
COUNTY OF SAN MATEO
CALIFORNIA**


No.	Revisions
Date 02/15/2024	
Scale 1" = 20'	
Design JHD	
Drawn MC	
Approved PC	
Job No. 20210035	

TM-700
15 OF 24

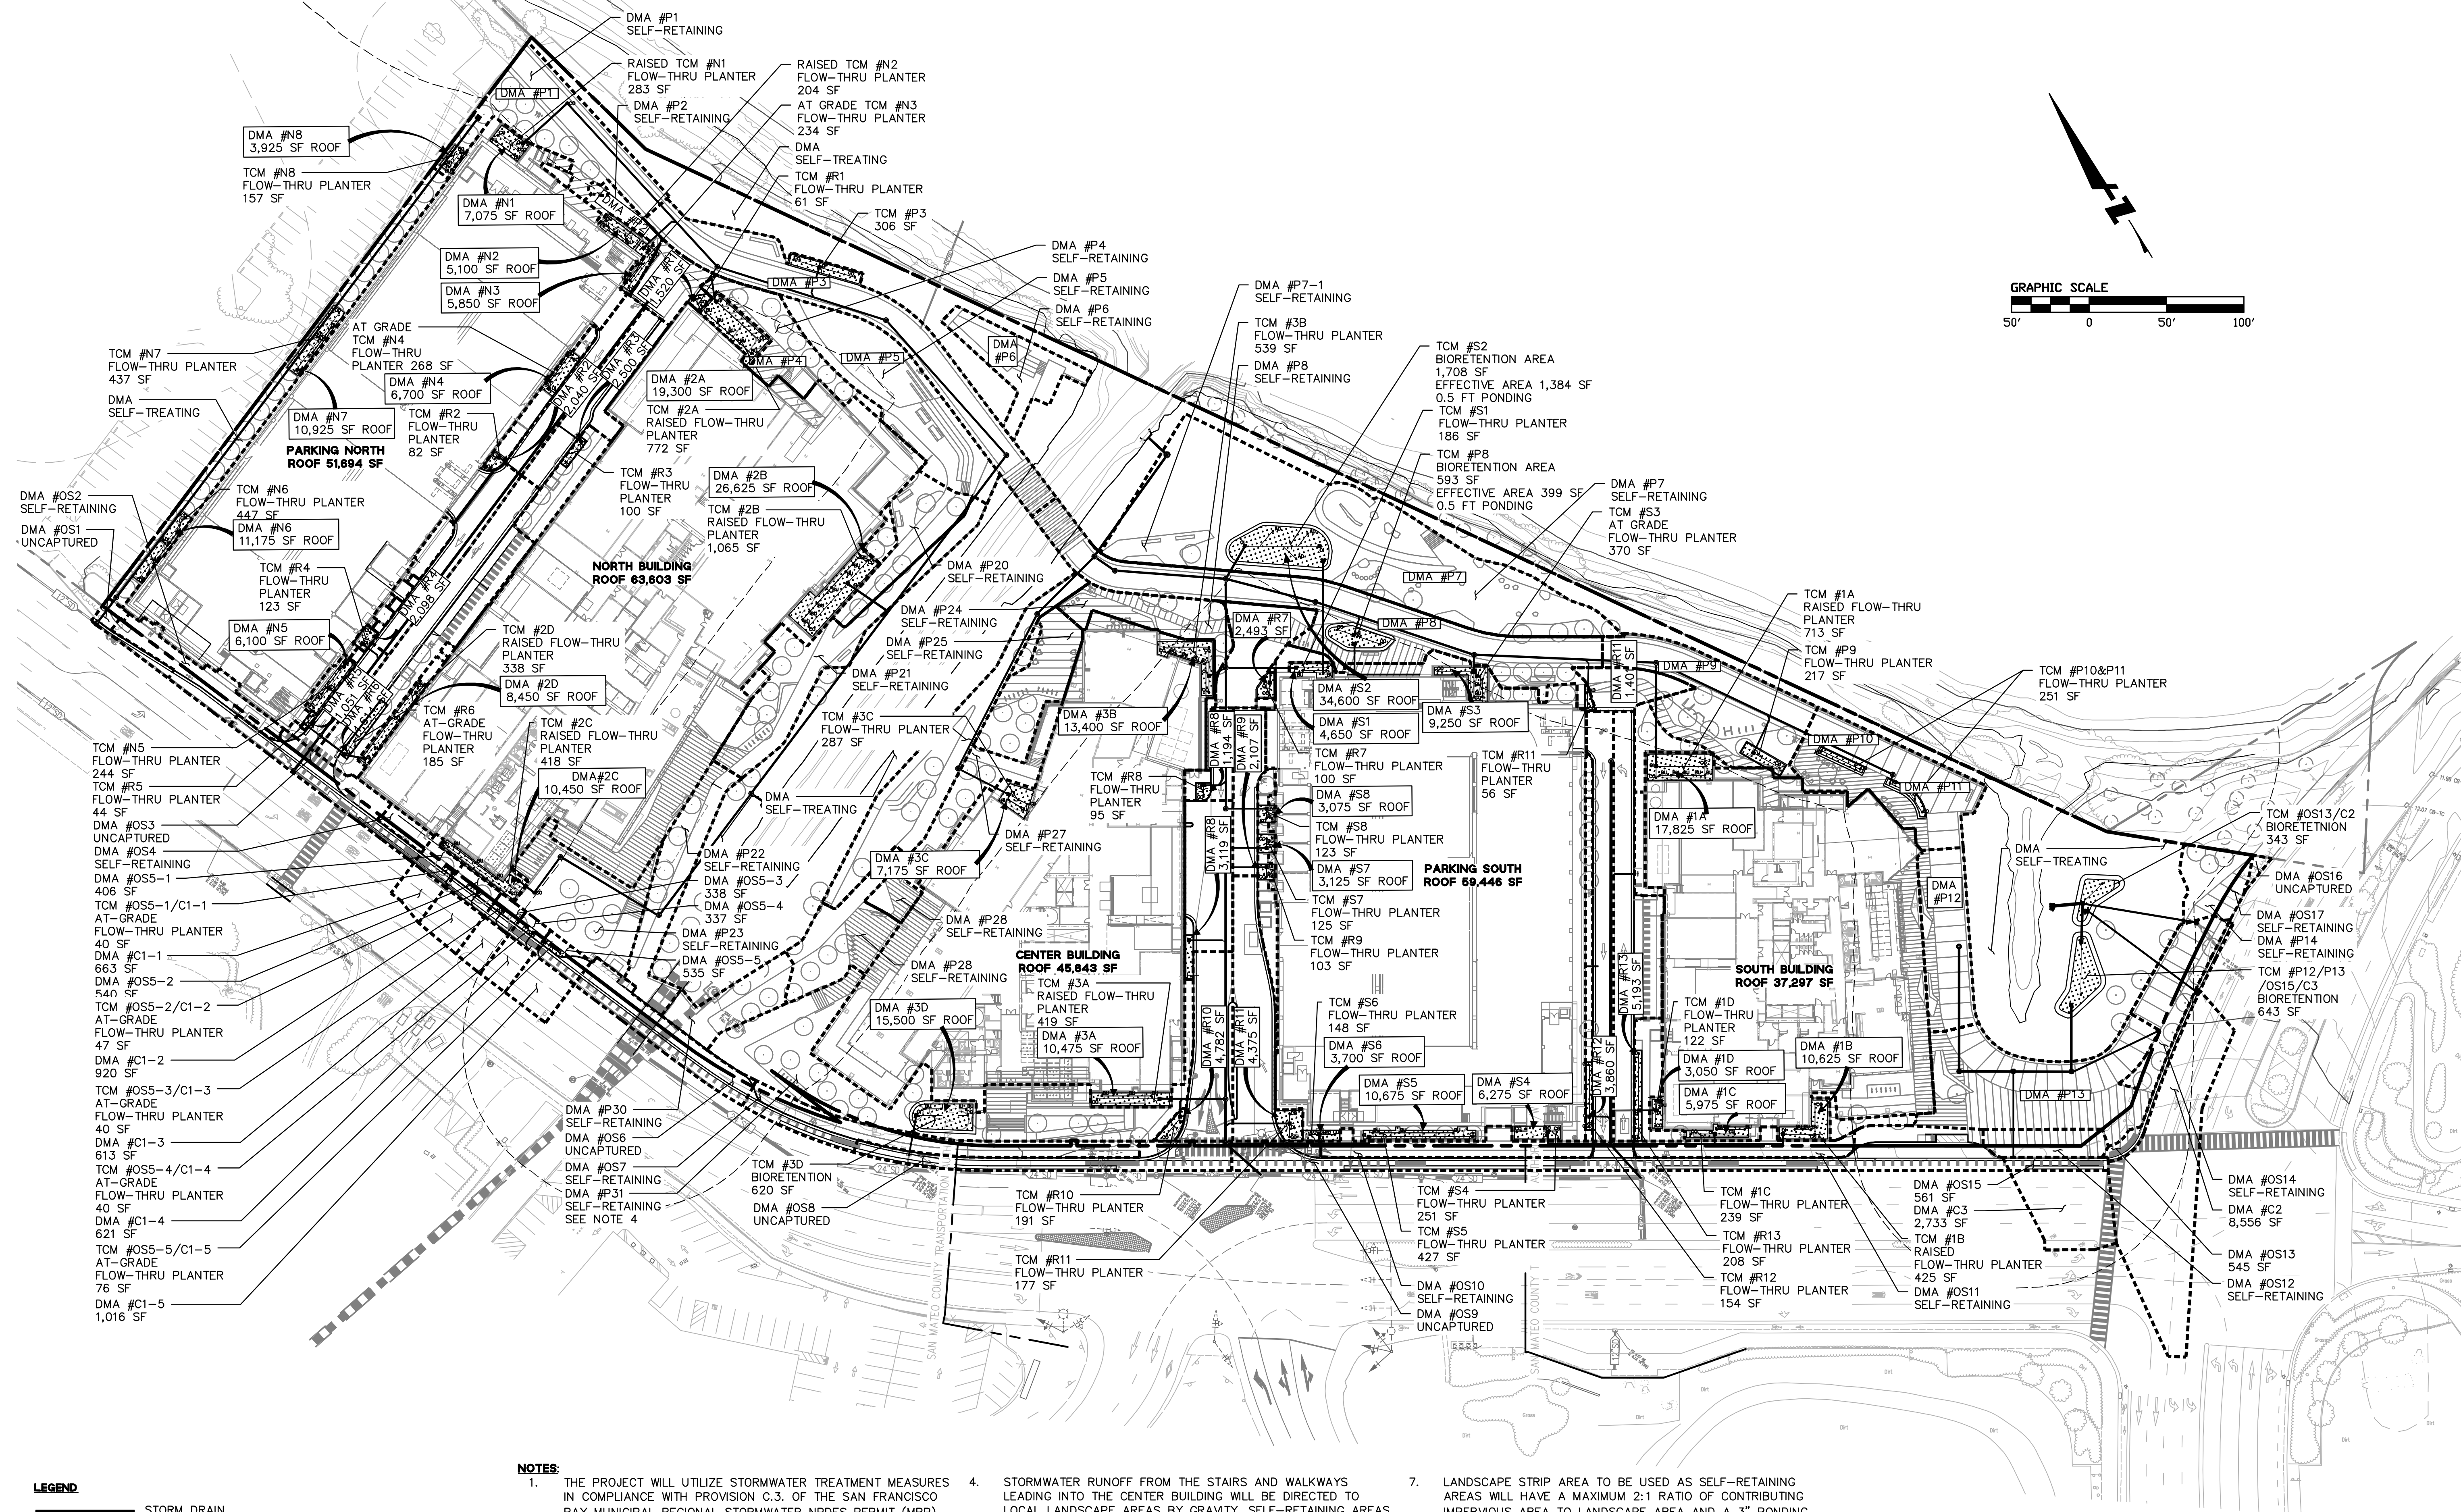

 STORM DRAIN
 TREATMENT CONTROL MEASURE (TCM)
 DRAINAGE MANAGEMENT AREA (DMA) BOUNDARY

1. THE PROJECT WILL UTILIZE STORMWATER TREATMENT MEASURES IN COMPLIANCE WITH PROVISION C.3. OF THE SAN FRANCISCO BAY MUNICIPAL REGIONAL STORMWATER NPDES PERMIT (MRP).	4. STORMWATER RUNOFF FROM THE STAIRS AND WALKWAYS LEADING INTO THE CENTER BUILDING WILL BE DIRECTED TO LOCAL LANDSCAPE AREAS BY GRAVITY. SELF-RETAINING AREAS SHALL COMPLY WITH THE C.3 REGULATED PROJECTS GUIDE.	7. LANDSCAPE STRIP AREA TO BE USED AS SELF-RETAINING AREAS WILL HAVE A MAXIMUM 2:1 RATIO OF CONTRIBUTING IMPERVIOUS AREA TO LANDSCAPE AREA AND A 3" PONDING DEPTH.
2. BIORETENTION AREAS ARE DEPENDENT ON CONTRIBUTING DRAINAGE AREAS AND WILL VARY IN LOCATION AND SIZE.	5. FOR PLANTER AREAS BEHIND THE CURB ALONG BAYSHORE HIGHWAY, CURB CUTS SHALL BE PROVIDED TO ALLOW PLANTER AREAS TO RECEIVE STORMWATER RUNOFF FROM THE ADJACENT ROADWAY. UNLESS OTHERWISE NOTED, THESE PLANTERS ARE INTENDED TO BE BY TYPICAL LANDSCAPE BUFFERS AND NOT BIORETENTION FLOW-THRU PLANTER.	8. THE PROJECT IS PROPOSING TO TREAT PORTIONS OF EXISTING ROADWAY THAT ARE NOT BEING REDEVELOPED. PROJECT IS PROPOSING TO UTILIZE THESE AREAS AS IN-LIEU CREDIT.
3. TRASH CAPTURE DEVICES WILL BE IMPLEMENTED AS PART OF ONSITE STORM DRAIN INFRASTRUCTURE TO COLLECT TRASH FROM THE SITE PRIOR TO DISCHARGE INTO THE CITY STORM DRAIN MAINS IN OLD BAYSHORE HIGHWAY. TRASH CAPTURE DEVICES TO BE HYDRAULICALLY SIZED TO ACCOMMODATE TRIBUTARY FLOW AREA. ALL TRASH CAPTURE DEVICES WILL MEET STATE WATER BOARD REQUIREMENTS AND WILL BE DESIGNED IN ACCORDANCE WITH MANUFACTURER SPECIFICATIONS.	6. BIORETENTION HAS BEEN SIZED USING 4% RULE OR COMBINATION FLOW AND VOLUME CALCULATIONS.	

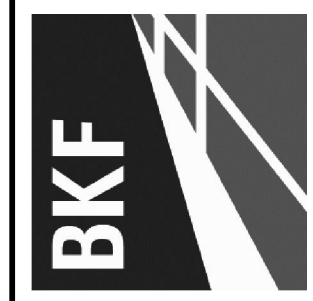

PENINSULA CROSSING
VESTING TENTATIVE MAP
PROPOSED OFFSITE STORMWATER MANAGEMENT PLAN
COUNTY OF SAN MATEO
BURLINGAME

Revisions	
No.	
Date 02/15/2024	
Scale 1" = 20'	
Design JHD	
Drawn MC	
Approved PC	
Job No 20210035	
Drawing Number:	
TM-701	
16 OF 24	



NOTES:

1. THE PROJECT WILL UTILIZE STORMWATER TREATMENT MEASURES IN COMPLIANCE WITH PROVISION C.3. OF THE SAN FRANCISCO BAY MUNICIPAL REGIONAL STORMWATER NPDES PERMIT (MRP).
2. BIORETENTION AREAS ARE DEPENDENT ON CONTRIBUTING DRAINAGE AREAS AND WILL VARY IN LOCATION AND SIZE.
3. LANDSCAPE STRIP AREA TO BE USED AS SELF-RETAINING AREAS WILL HAVE A MAXIMUM 2:1 RATIO OF CONTRIBUTING IMPERVIOUS AREA TO A SELF-RETAINING LANDSCAPE AREA AND A 3" PONDING DEPTH.
4. BIORETENTION HAS BEEN SIZED USING 4% RULE OR COMBINATION FLOW AND VOLUME CALCULATIONS.
5. IMPERVIOUS TRIBUTARY AREAS INCLUDING FRONTAGE SIDEWALK, REDEVELOPED ROADWAY, AND DRIVEWAYS.
6. THE PROJECT IS PROPOSING TO TREAT PORTIONS OF EXISTING ROADWAY THAT ARE NOT BEING REDEVELOPED. PROJECT IS PROPOSING TO UTILIZE THESE AREAS AS IN-LIEU CREDIT.

LEGEND:

- PAVEMENT (IMPERVIOUS) – CAPTURED (SEE NOTE 5)
- PAVEMENT (IMPERVIOUS) – UNCAPPED (SEE NOTE 5)
- PAVEMENT (IMPERVIOUS) – OFFSITE CREDIT (SEE NOTE 6)
- LANDSCAPE (PERVIOUS) (SEE NOTE 3)
- BIORETENTION AREA (SEE NOTE 1, 2, 4)
- DRAINAGE MANAGEMENT BOUNDARY
- STORM DRAIN

SAN FRANCISCO BAY

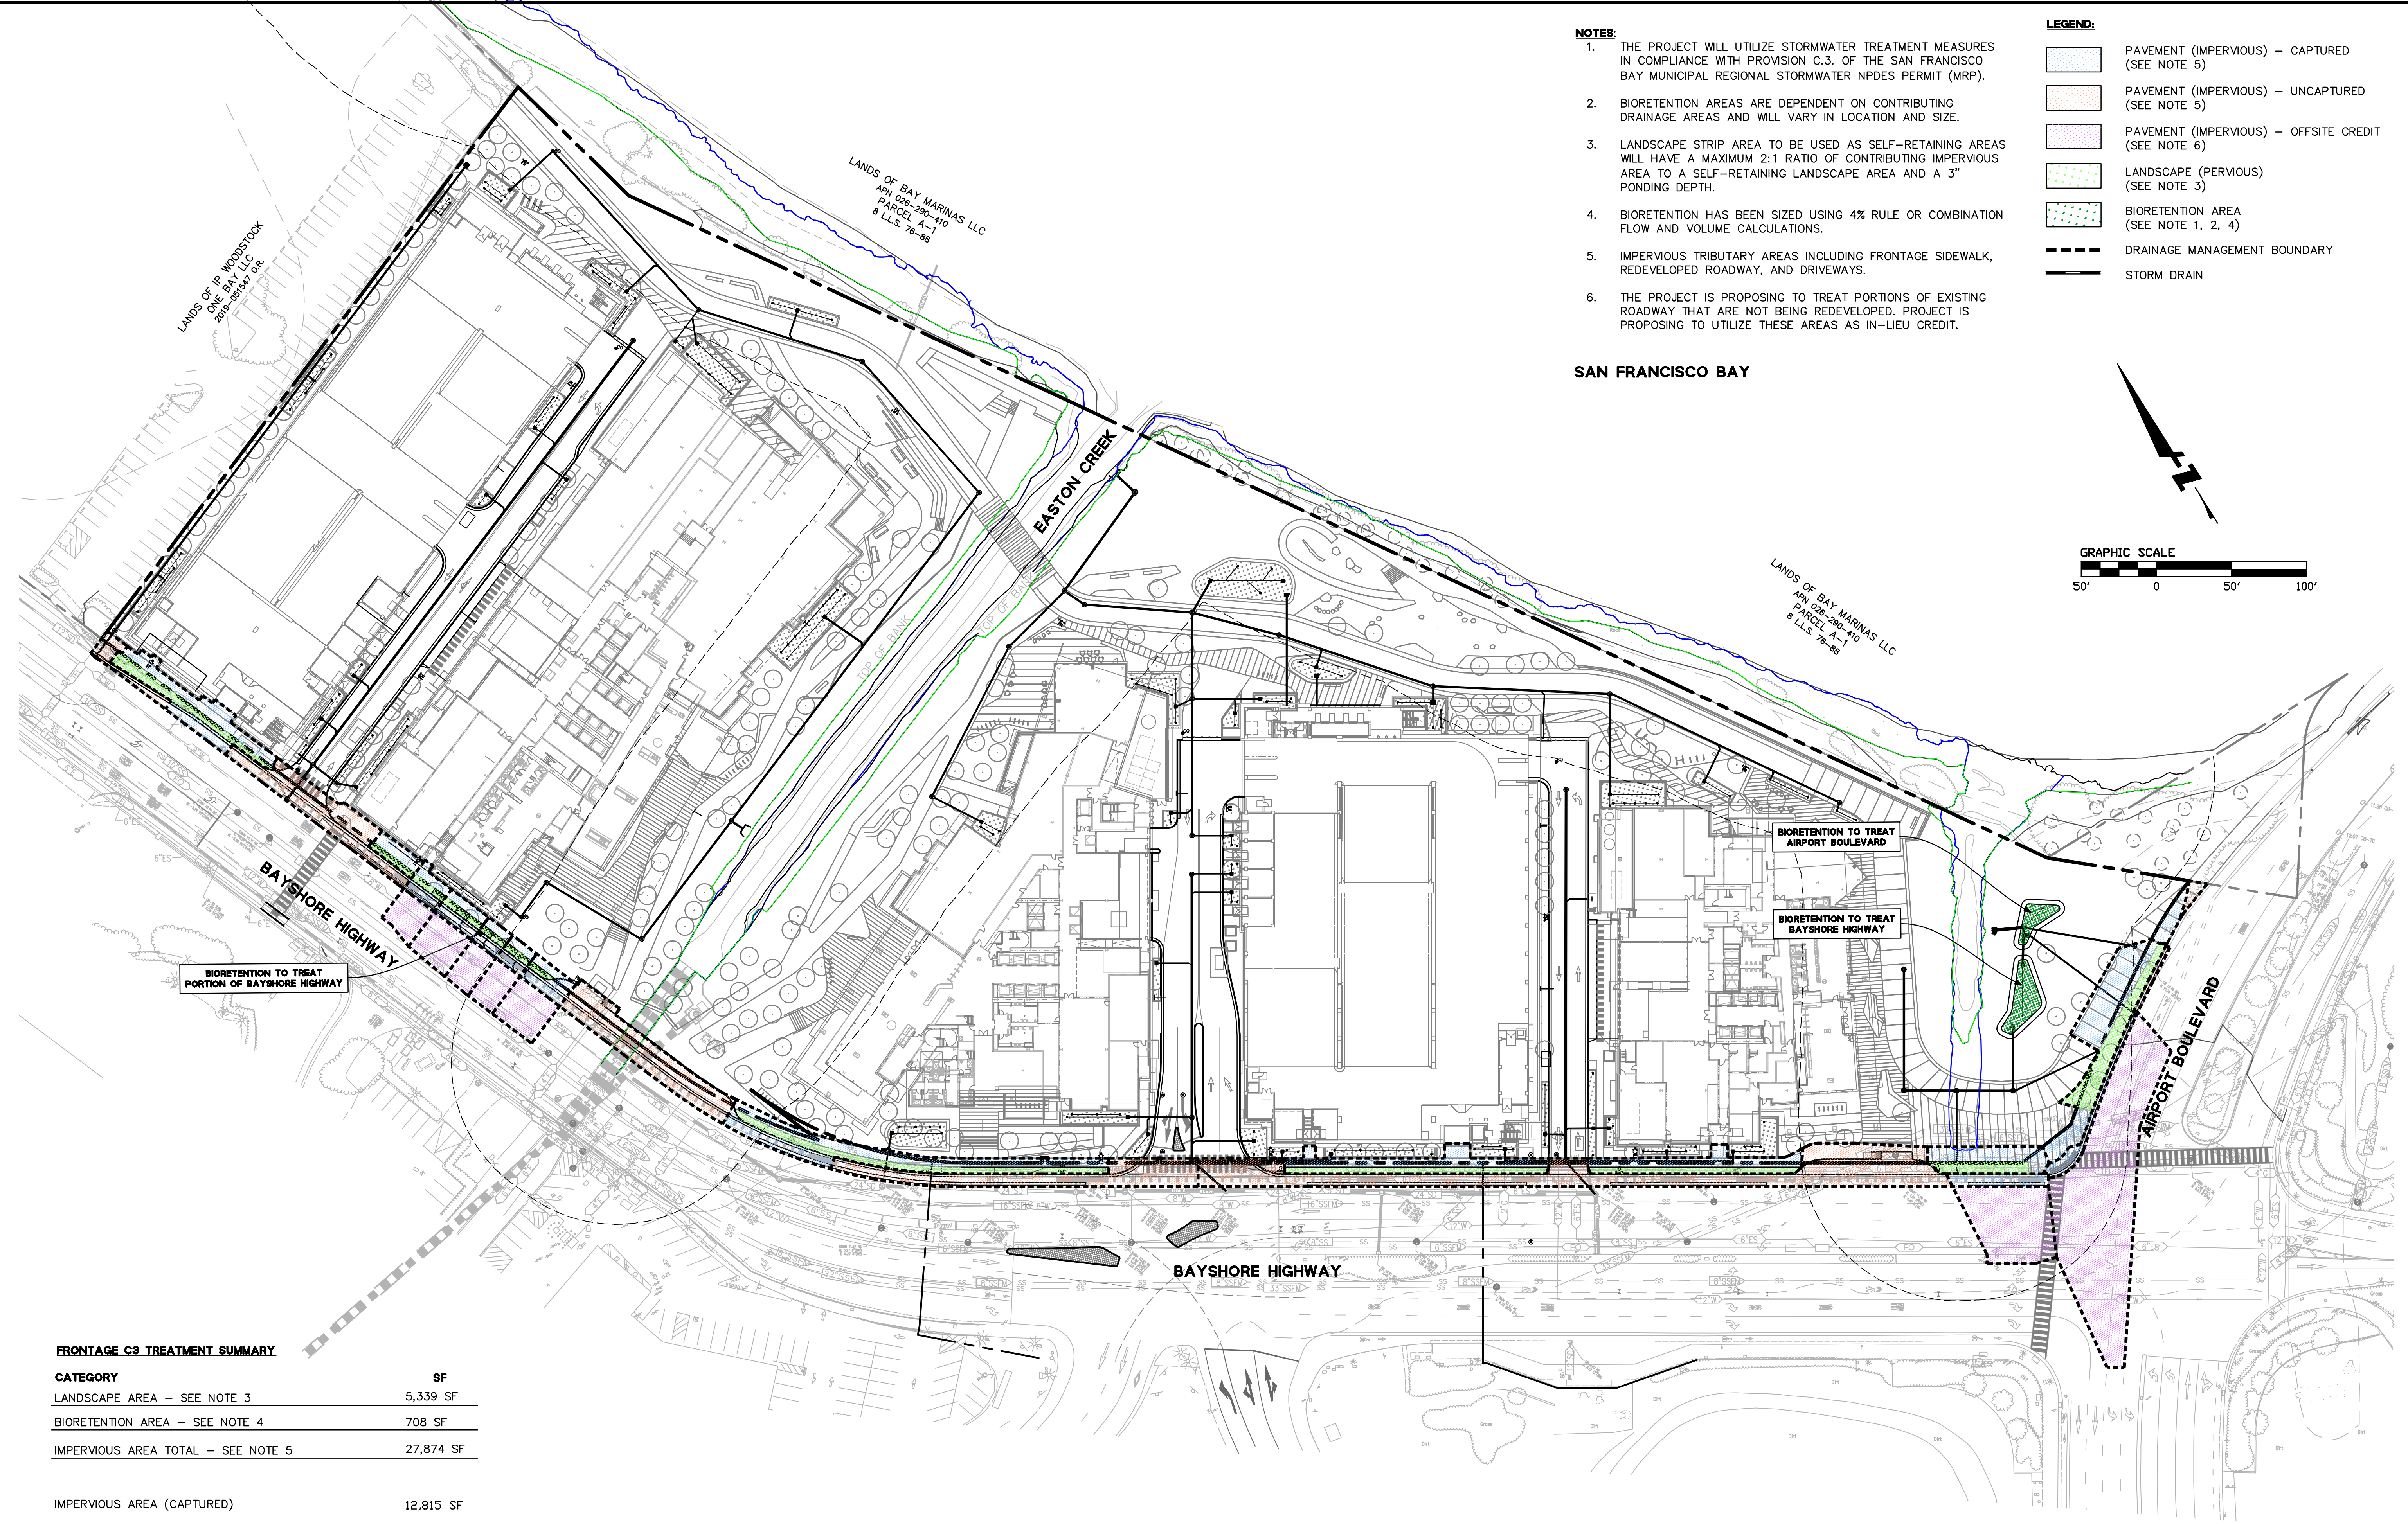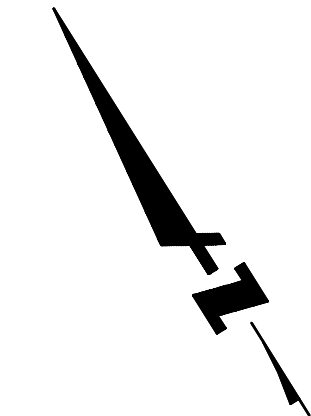

FRONTAGE C3 TREATMENT SUMMARY

CATEGORY	SF
LANDSCAPE AREA – SEE NOTE 3	5,339 SF
BIORETENTION AREA – SEE NOTE 4	708 SF
IMPERVIOUS AREA TOTAL – SEE NOTE 5	27,874 SF

IMPERVIOUS AREA (CAPTURED) 12,815 SF

IMPERVIOUS AREA (UNCAPTURED) 15,059 SF

OFFSITE CREDIT – IMPERVIOUS AREA BEYOND PROJECT LIMITS (CAPTURED) – SEE NOTE 6 15,120 SF

WITH CREDITS, TOTAL CAPTURED IMPERVIOUS AREA 27,935 SF

WITH CREDITS, CAPTURED AREA INCLUDES 100% OF TRIBUTARY ONSITE FRONTAGE AND 100% OFFSITE REDEVELOPED IMPERVIOUS AREA

OFFSITE CREDIT SUMMARY (SEE NOTE 6):
PORTION OF ROADWAY NORTH OF EASTON CREEK: 3,831 SF
PORTION OF AIRPORT BLVD TO SITE BIORETENTION: 8,556 SF
PORTION OF BAYSHORE HIGHWAY TO SITE BIORETENTION: 2,733 SF

TOTAL OFFSITE CREDIT REQUIRED (uncaptured site impervious): 15,059 SF
TOTAL OFFSITE CREDIT PROVIDED: 15,120 SF



**PENINSULA CROSSING
VESTING TENTATIVE MAP
PROPOSED FIRE APPARATUS ACCESS PLAN**


COUNTY OF SAN MATEO

BURLINGAME

Revisions	
No.	Date
	02/15/2024
	Scale 1" = 50'
	Design JHD
	Drawn MC
	Approved PC
	Job No 20210035

Drawing Number:

TM-800
17 OF 24

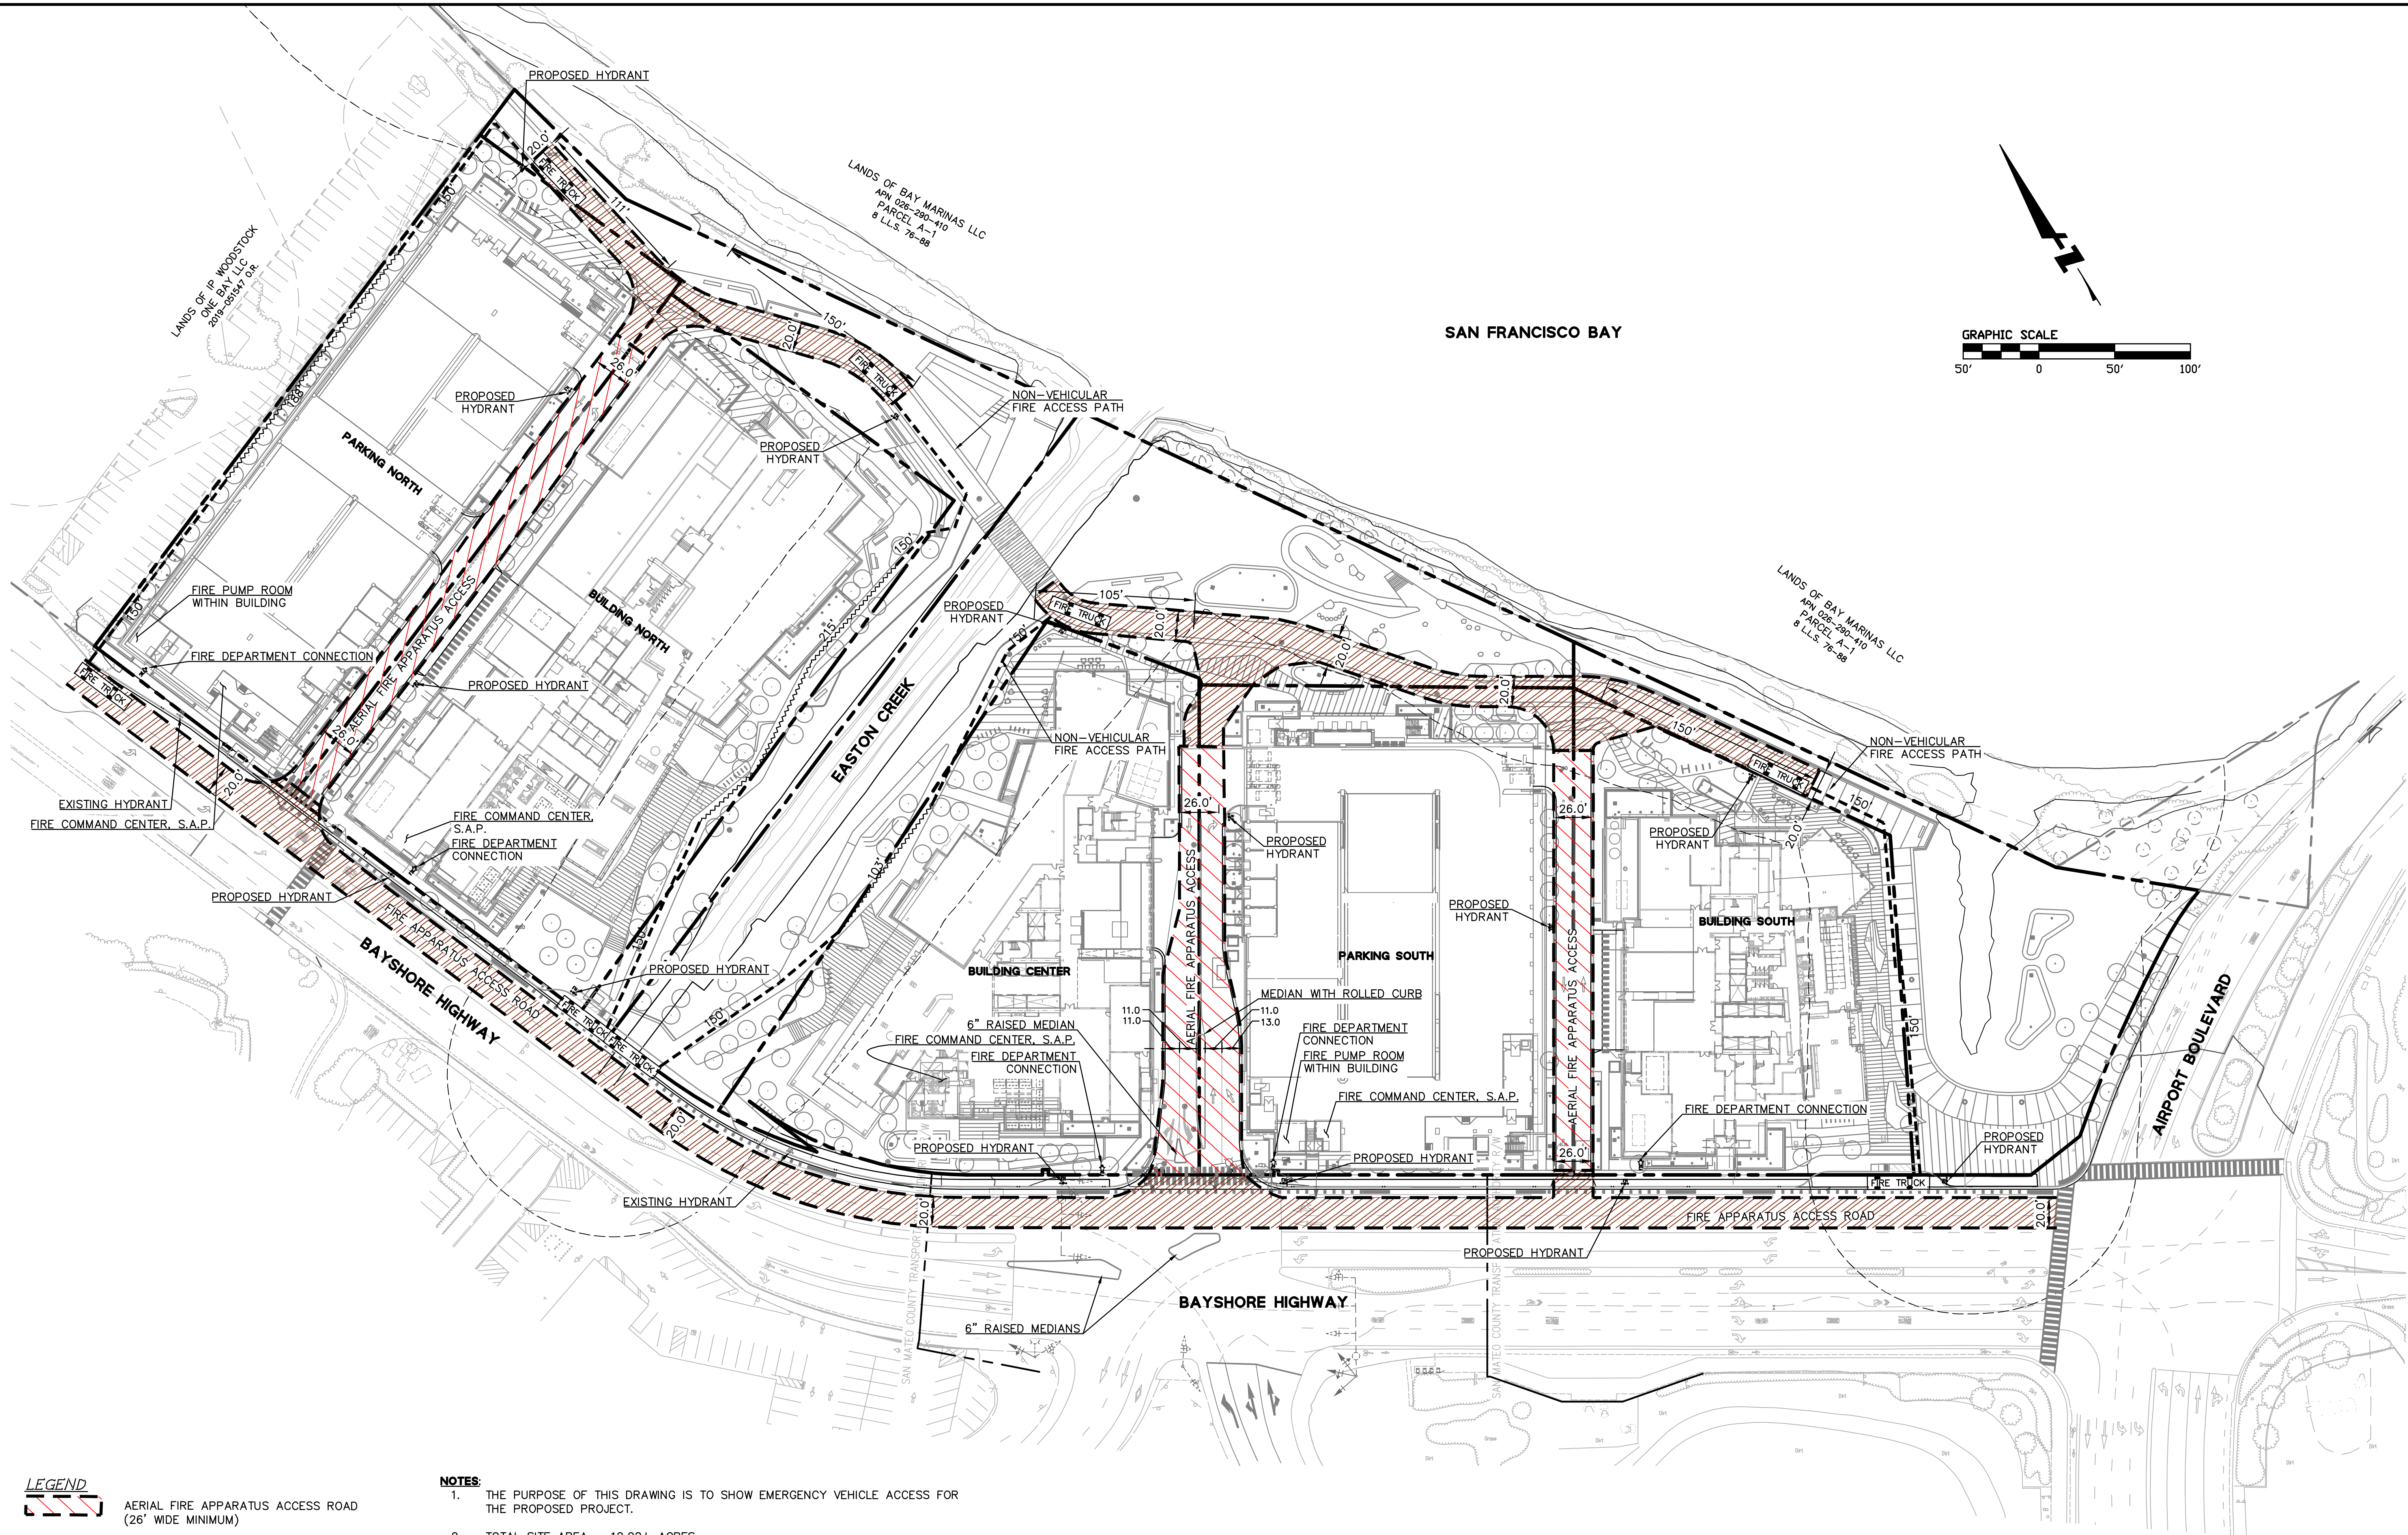

LEGEND

	AERIAL FIRE APPARATUS ACCESS ROAD (26' WIDE MINIMUM)
	FIRE APPARATUS ACCESS ROAD (20' WIDE MINIMUM)
	FIRE TRUCK EXAMPLE STAGING AREA (20' WIDE MINIMUM)
	150' PEDESTRIAN FIRE ACCESS ROUTE
	PEDESTRIAN FIRE ACCESS ROUTE BEYOND 150' FROM FIRE ACCESS ROAD
	NEW FIRE HYDRANT
	EX FIRE HYDRANT
	NEW FIRE DEPARTMENT CONNECTION

NOTES:

1. THE PURPOSE OF THIS DRAWING IS TO SHOW EMERGENCY VEHICLE ACCESS FOR THE PROPOSED PROJECT.
2. TOTAL SITE AREA = 12.02± ACRES
3. GEOMETRY OF FIRE APPARATUS ACCESS MAY VARY WITH FUTURE SITE PLAN REVISIONS AND DETAIL OF LANDSCAPING. ANY CHANGE TO FIRE LANE GEOMETRY MUST BE APPROVED BY CCFD
4. FIRE ACCESS TURNAROUND IS PART OF THE FIRE ACCESS ROAD. ALL FIRE ACCESS ROADS AND TURNAROUNDS SHALL BE CAPABLE OF SUPPORTING 65,000 LBS AND CONSTRUCTED WITH NON-PERVIOUS SURFACE MATERIALS.
5. ALL NON-EMERGENCY VEHICLE FUNCTIONS, INCLUDING LOADING, TRASH/RECYCLING, GENERATOR FUEL OIL FILLING, GREASE WASTE SERVICING, ETC, WILL BE ACCOMMODATED WITHIN THE PUBLICLY ACCESSIBLE PORTION OF THE SERVICE ROADS, AND WILL NOT REQUIRE REMOVAL OF BOLLARDS TO ACCESS THE BAY TRAIL PORTION OF THE FIRE ACCESS ROADS.




**PENINSULA CROSSING
VESTING TENTATIVE MAP
PROPOSED UNDERGROUND FIRE SERVICE PLAN**


BURLINGAME

Revisions	
No.	Date
	02/15/2024
	Scale 1" = 50'
	Design JHD
	Drawn MC
	Approved PC
	Job No 20210035

Drawing Number:

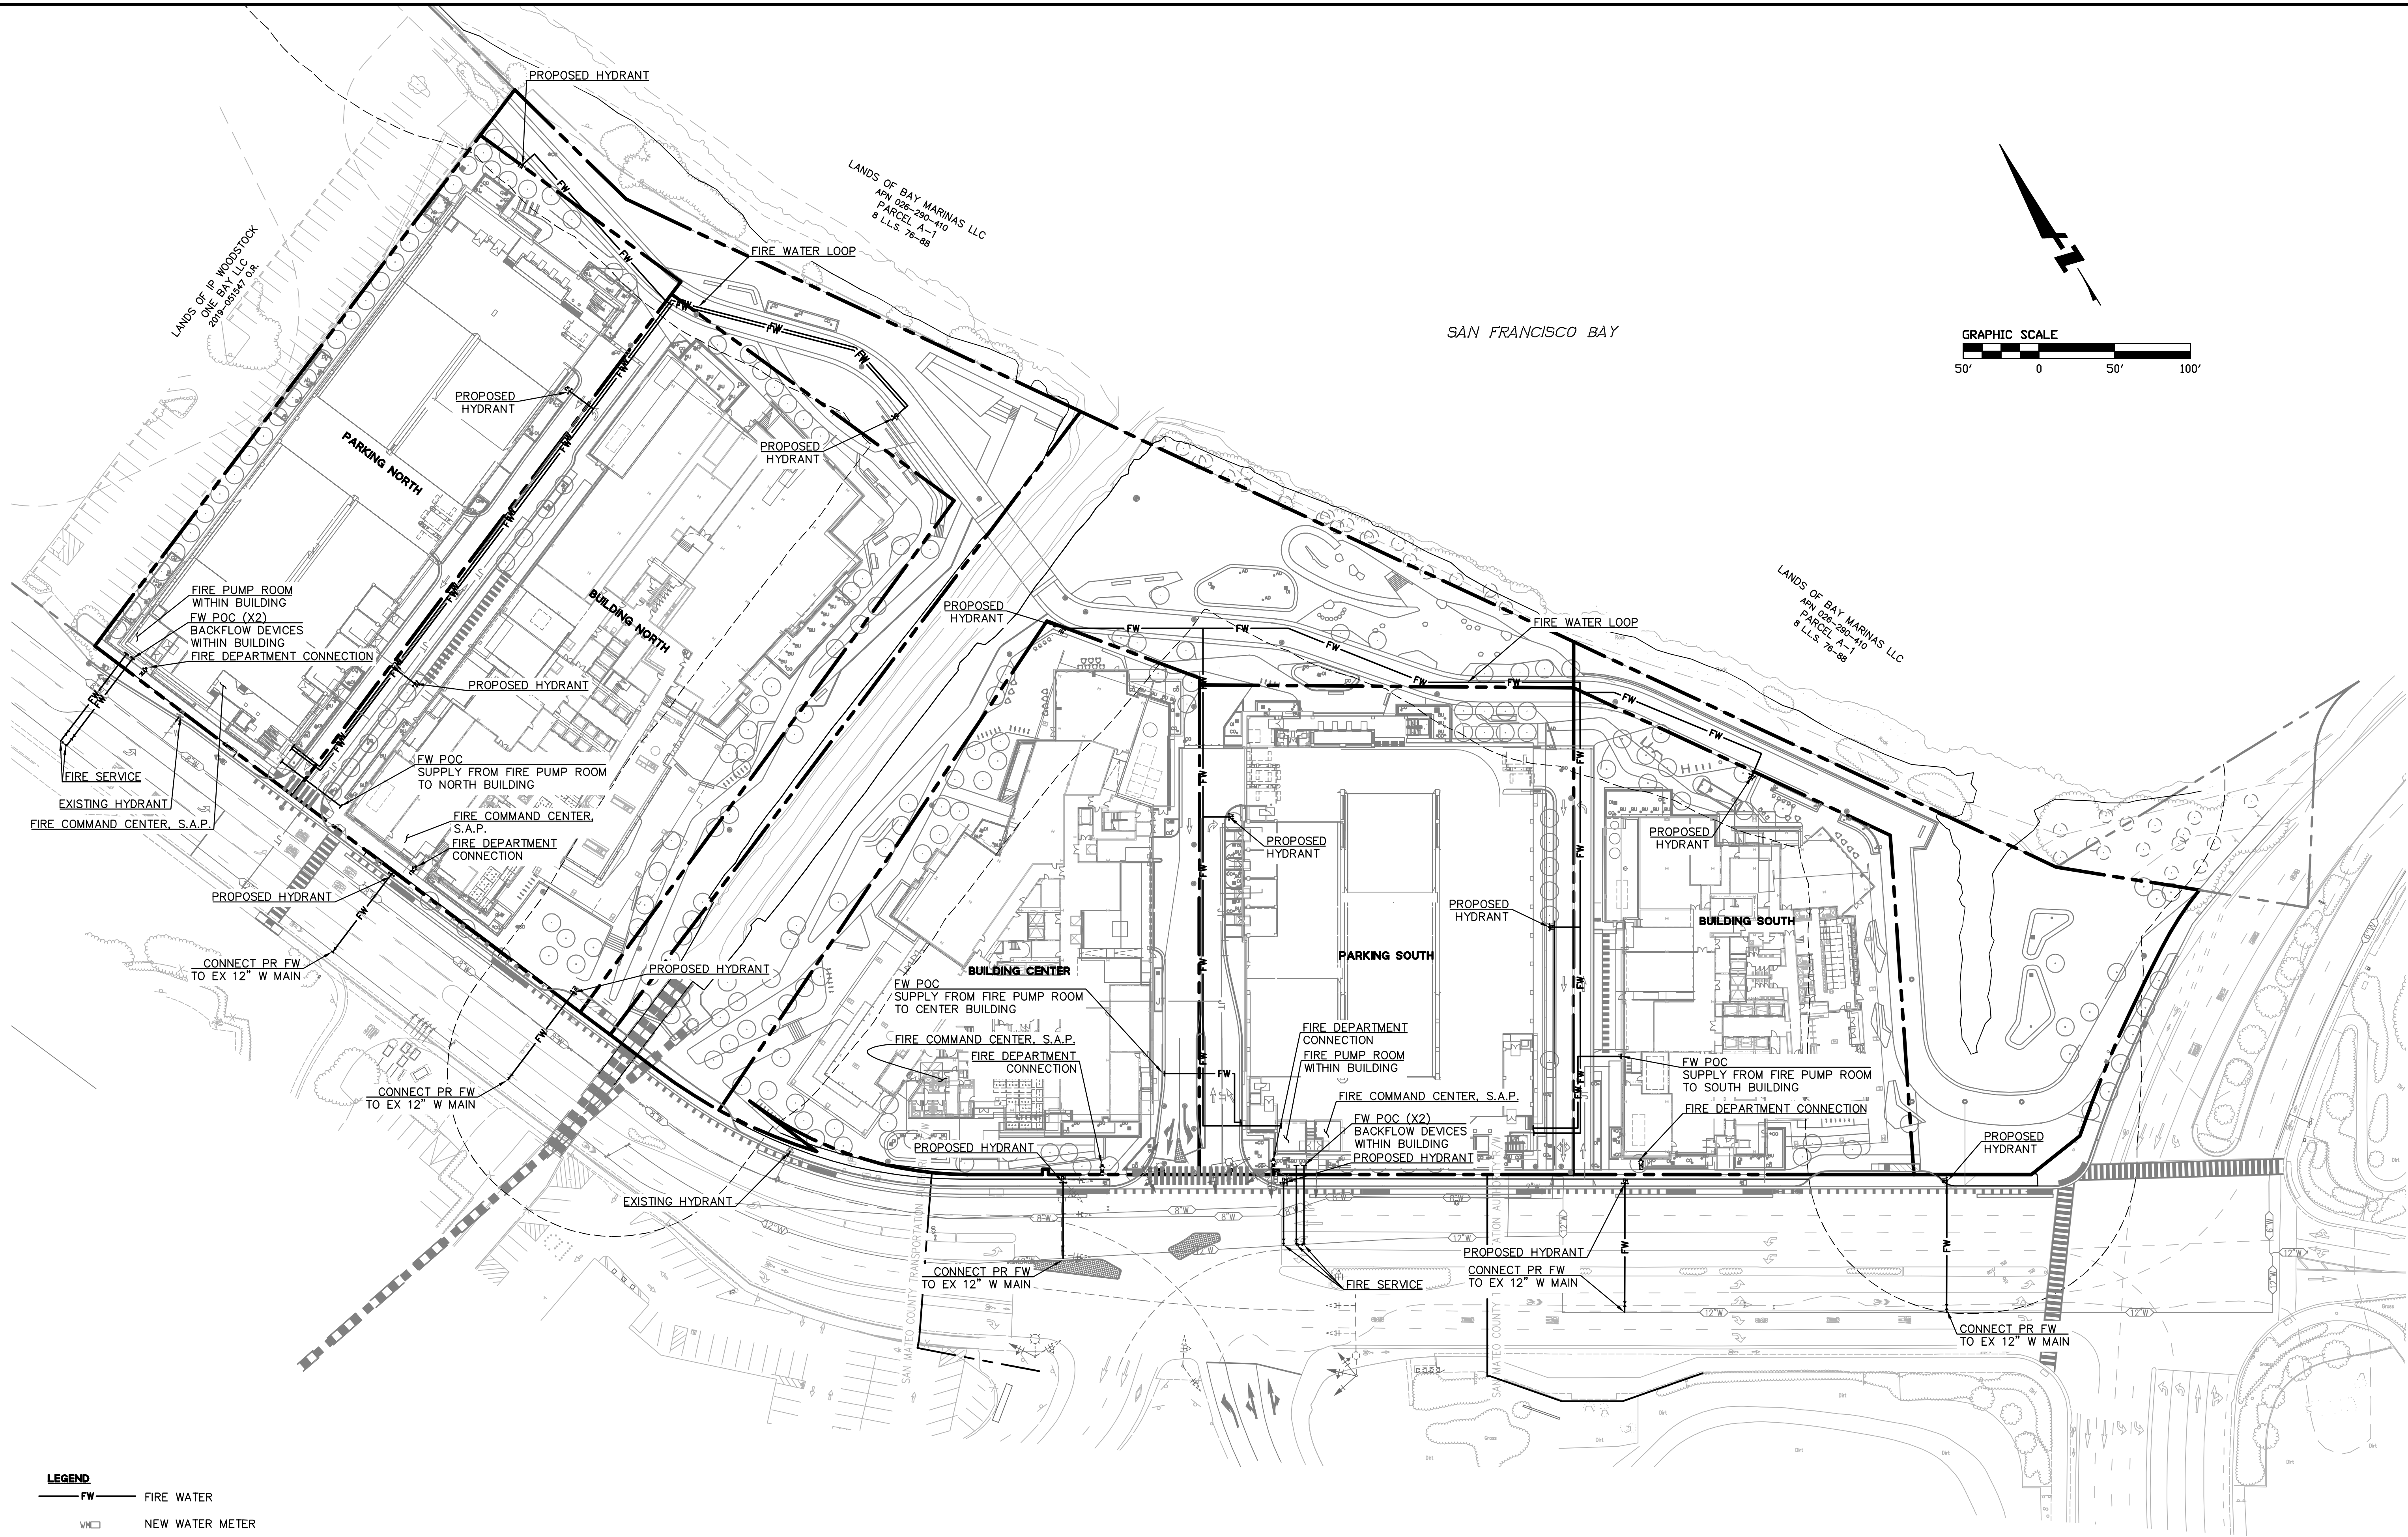

- LEGEND**
- FW — FIRE WATER
 - WM — NEW WATER METER
 - BFD — NEW BACKFLOW PREVENTION DEVICE
 - FH — NEW FIRE HYDRANT
 - FH — EX FIRE HYDRANT
 - FDC — NEW FIRE DEPARTMENT CONNECTION
 - CO — NEW CLEANOUT

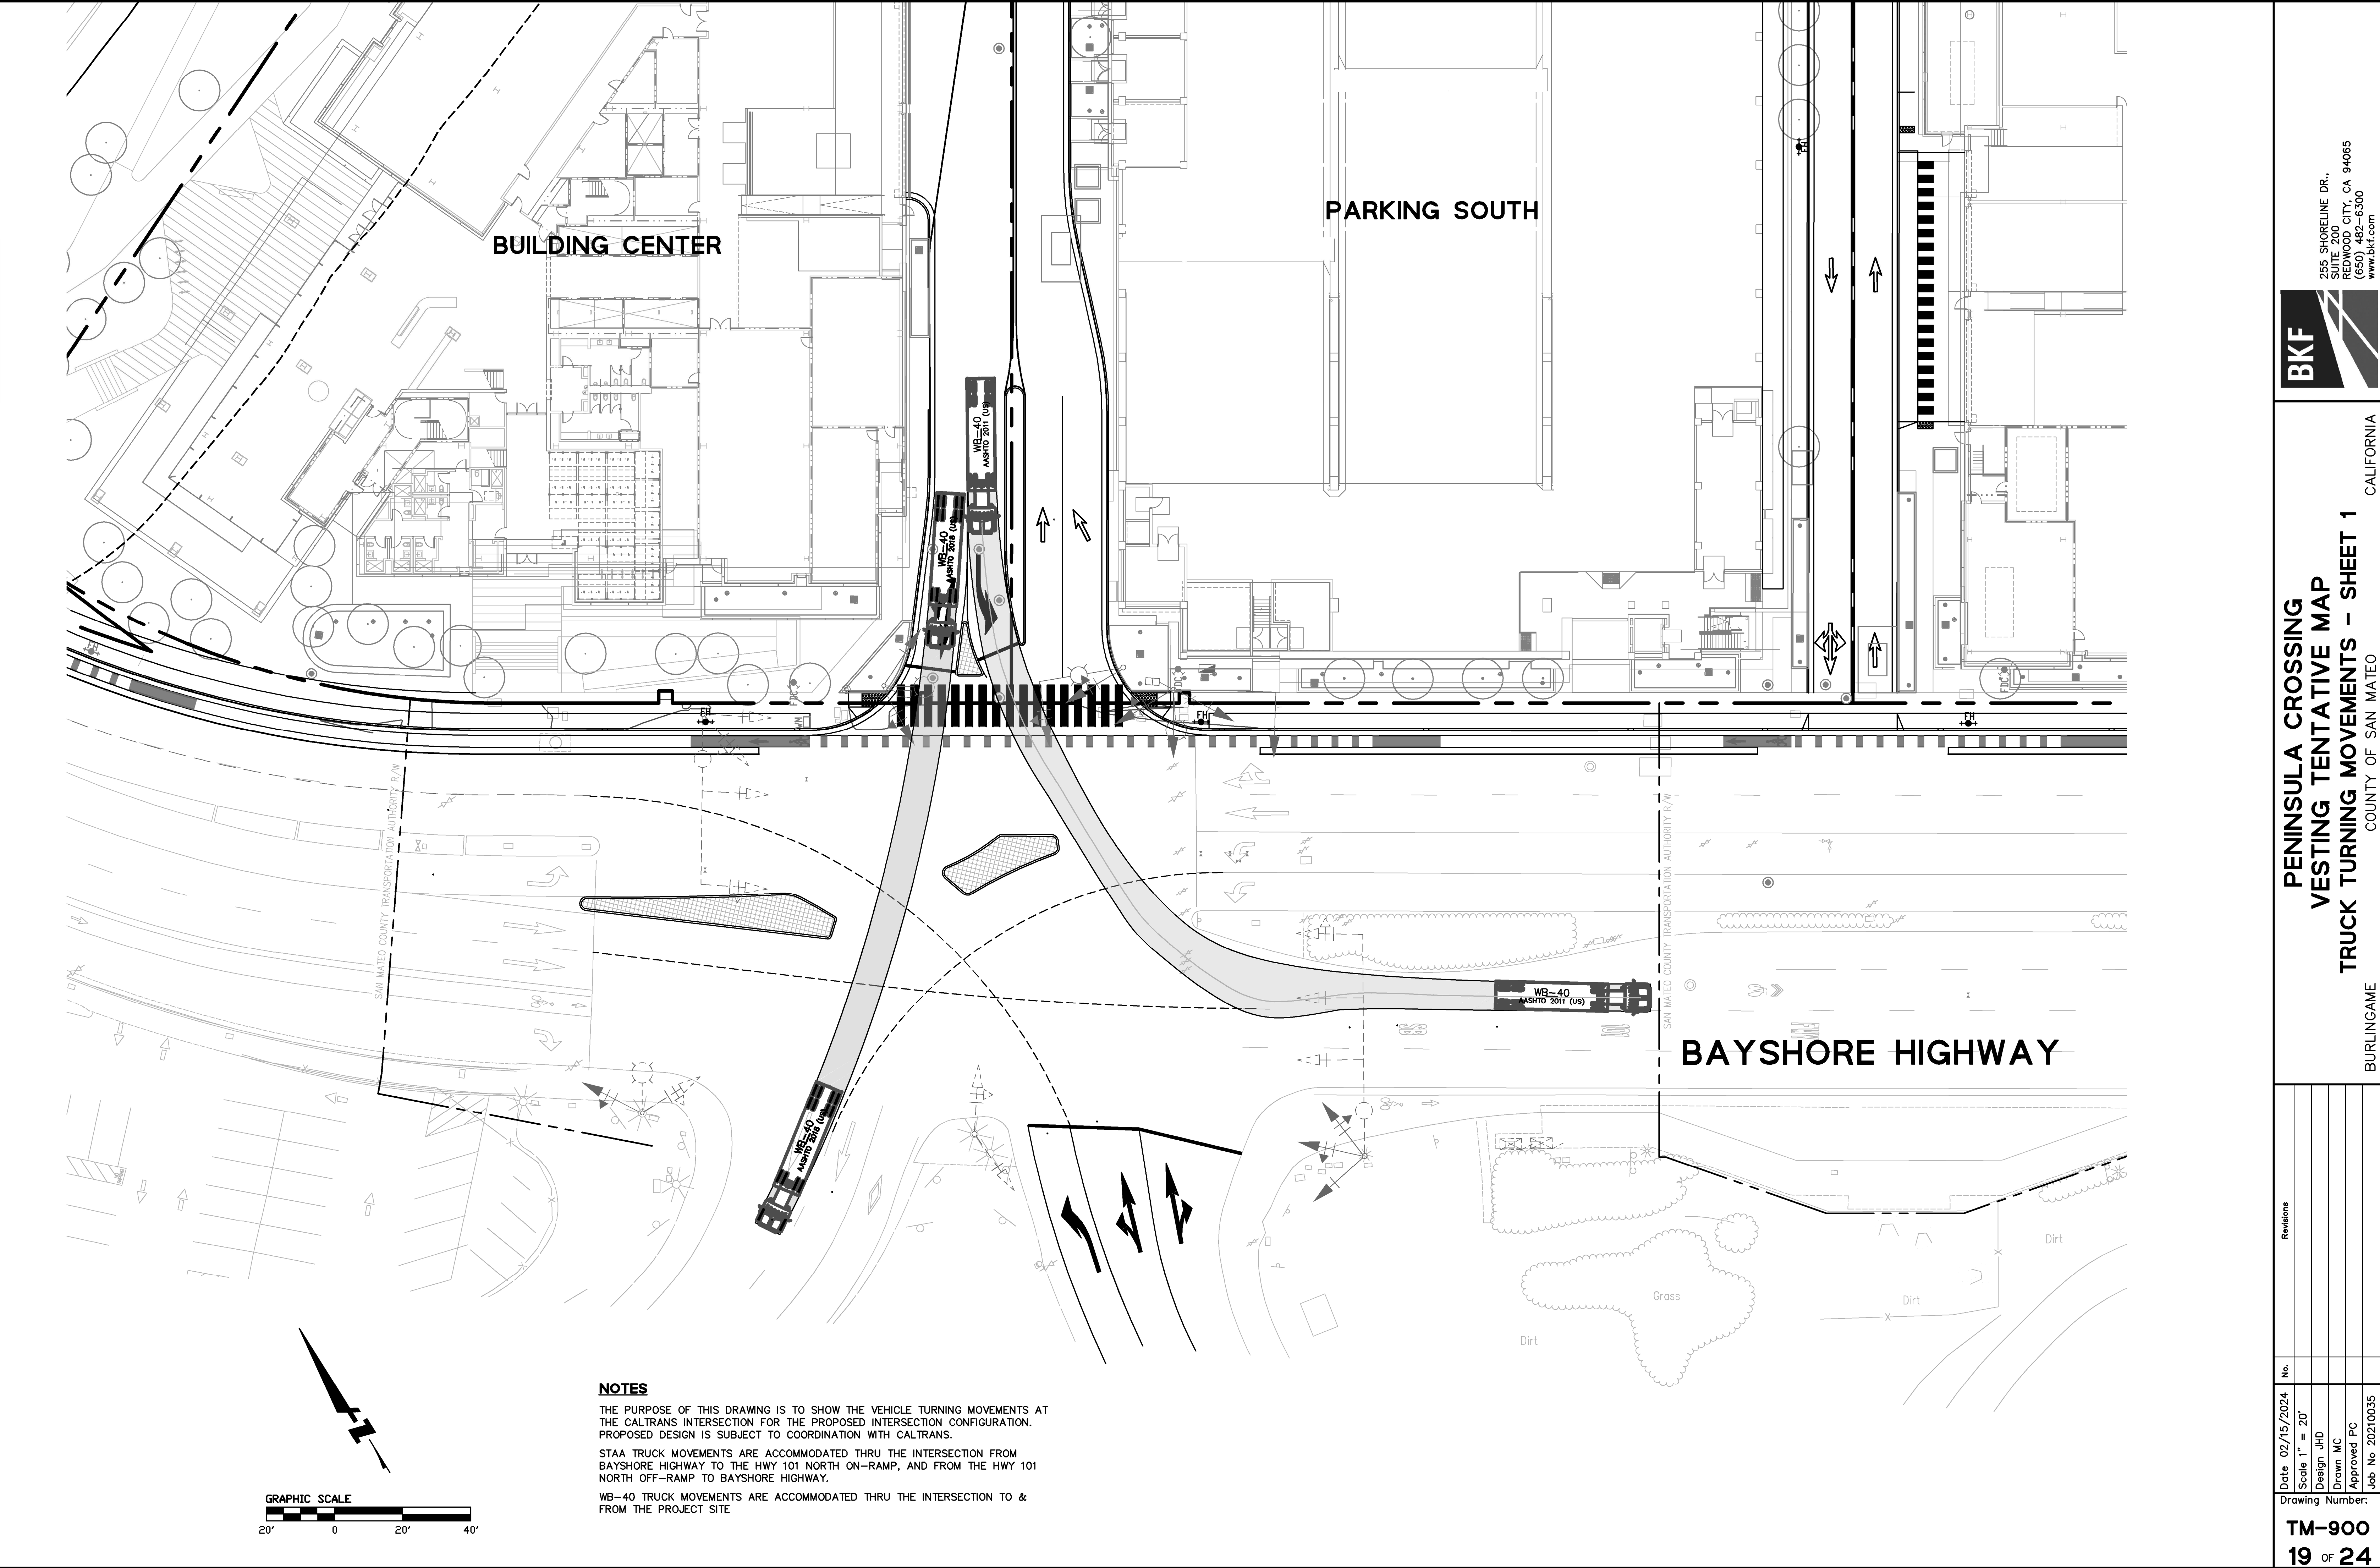

NOTES

THE PURPOSE OF THIS DRAWING IS TO SHOW THE VEHICLE TURNING MOVEMENTS AT THE CALTRANS INTERSECTION FOR THE PROPOSED INTERSECTION CONFIGURATION. PROPOSED DESIGN IS SUBJECT TO COORDINATION WITH CALTRANS.


STAA TRUCK MOVEMENTS ARE ACCOMMODATED THRU THE INTERSECTION FROM BAYSHORE HIGHWAY TO THE HWY 101 NORTH ON-RAMP, AND FROM THE HWY 101 NORTH OFF-RAMP TO BAYSHORE HIGHWAY.


WB-40 TRUCK MOVEMENTS ARE ACCOMMODATED THRU THE INTERSECTION TO & FROM THE PROJECT SITE

BKF
255 SHORELINE DR.,
SUITE 200
REDWOOD CITY, CA 94065
(650) 482-6300
www.bkf.com

PENINSULA CROSSING
VESTING TENTATIVE MAP
TRUCK TURNING MOVEMENTS - SHEET 1
COUNTY OF SAN MATEO
BURLINGAME
CALIFORNIA

Revisions		No.	Date
			02/15/2024
			Scale 1" = 20'
			Design JHD
			Drawn MC
			Approved PC
			Job No 20210035
Drawing Number:		TM-900	
		19 OF 24	

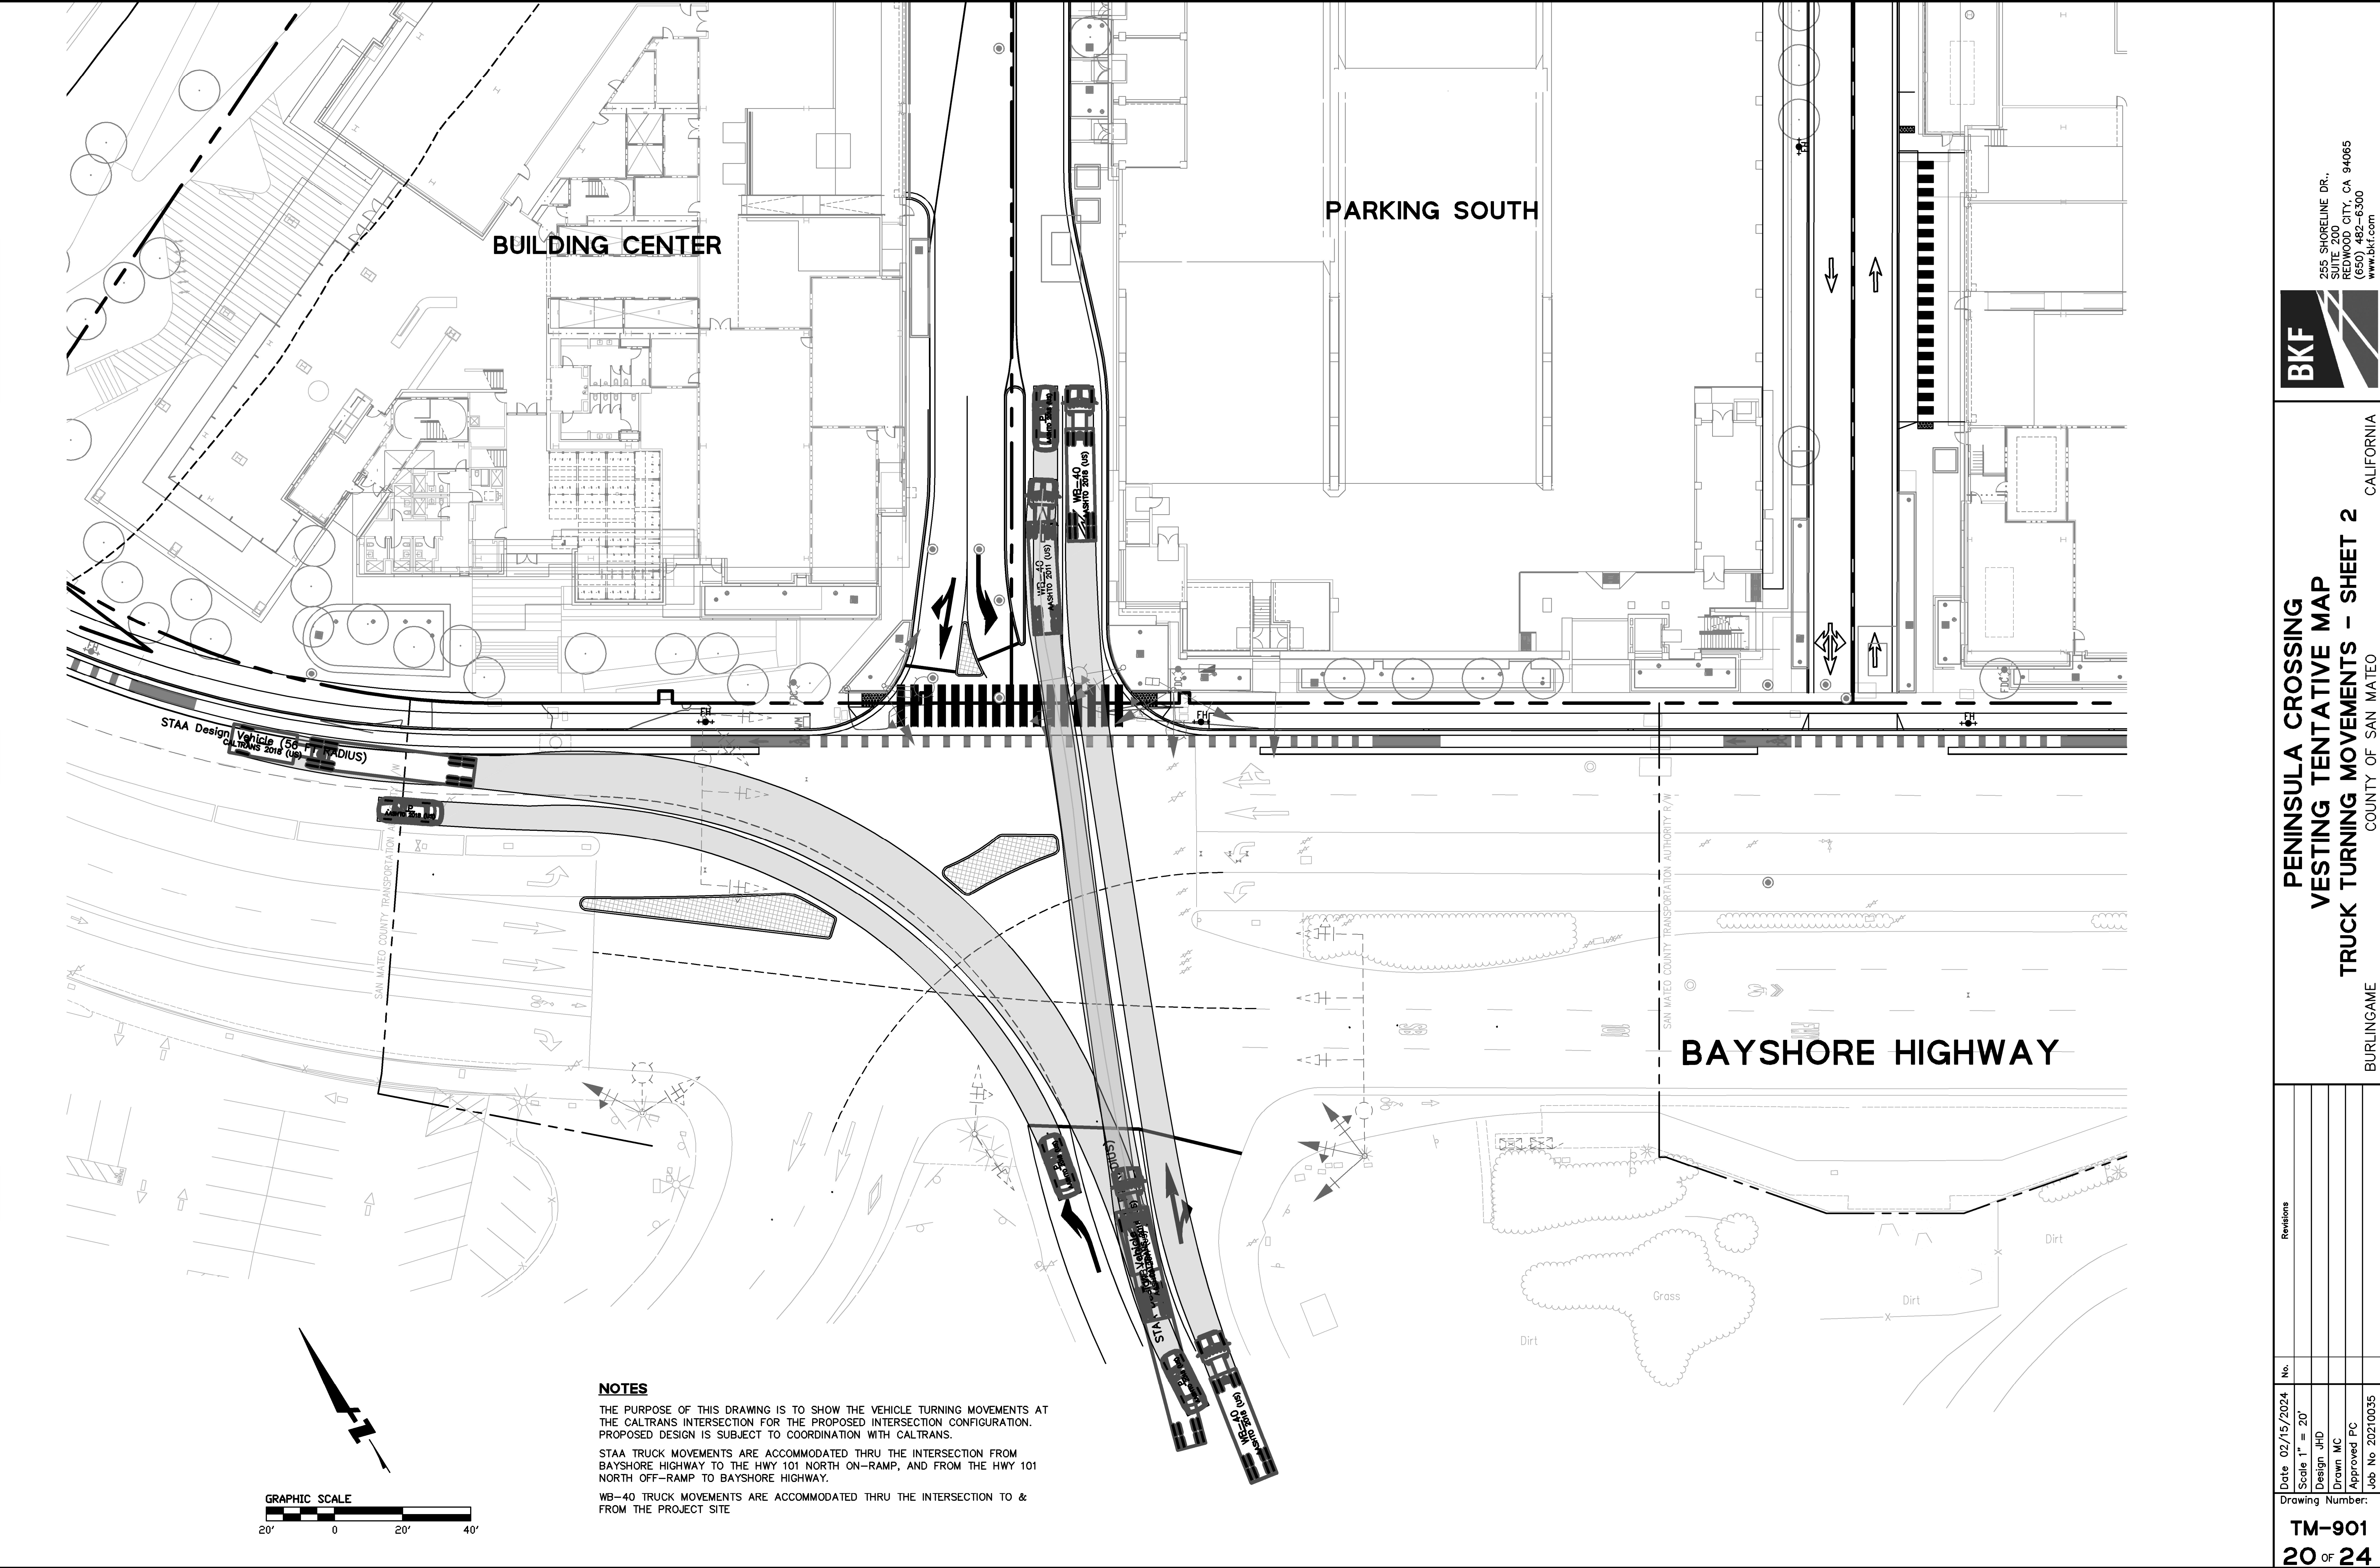



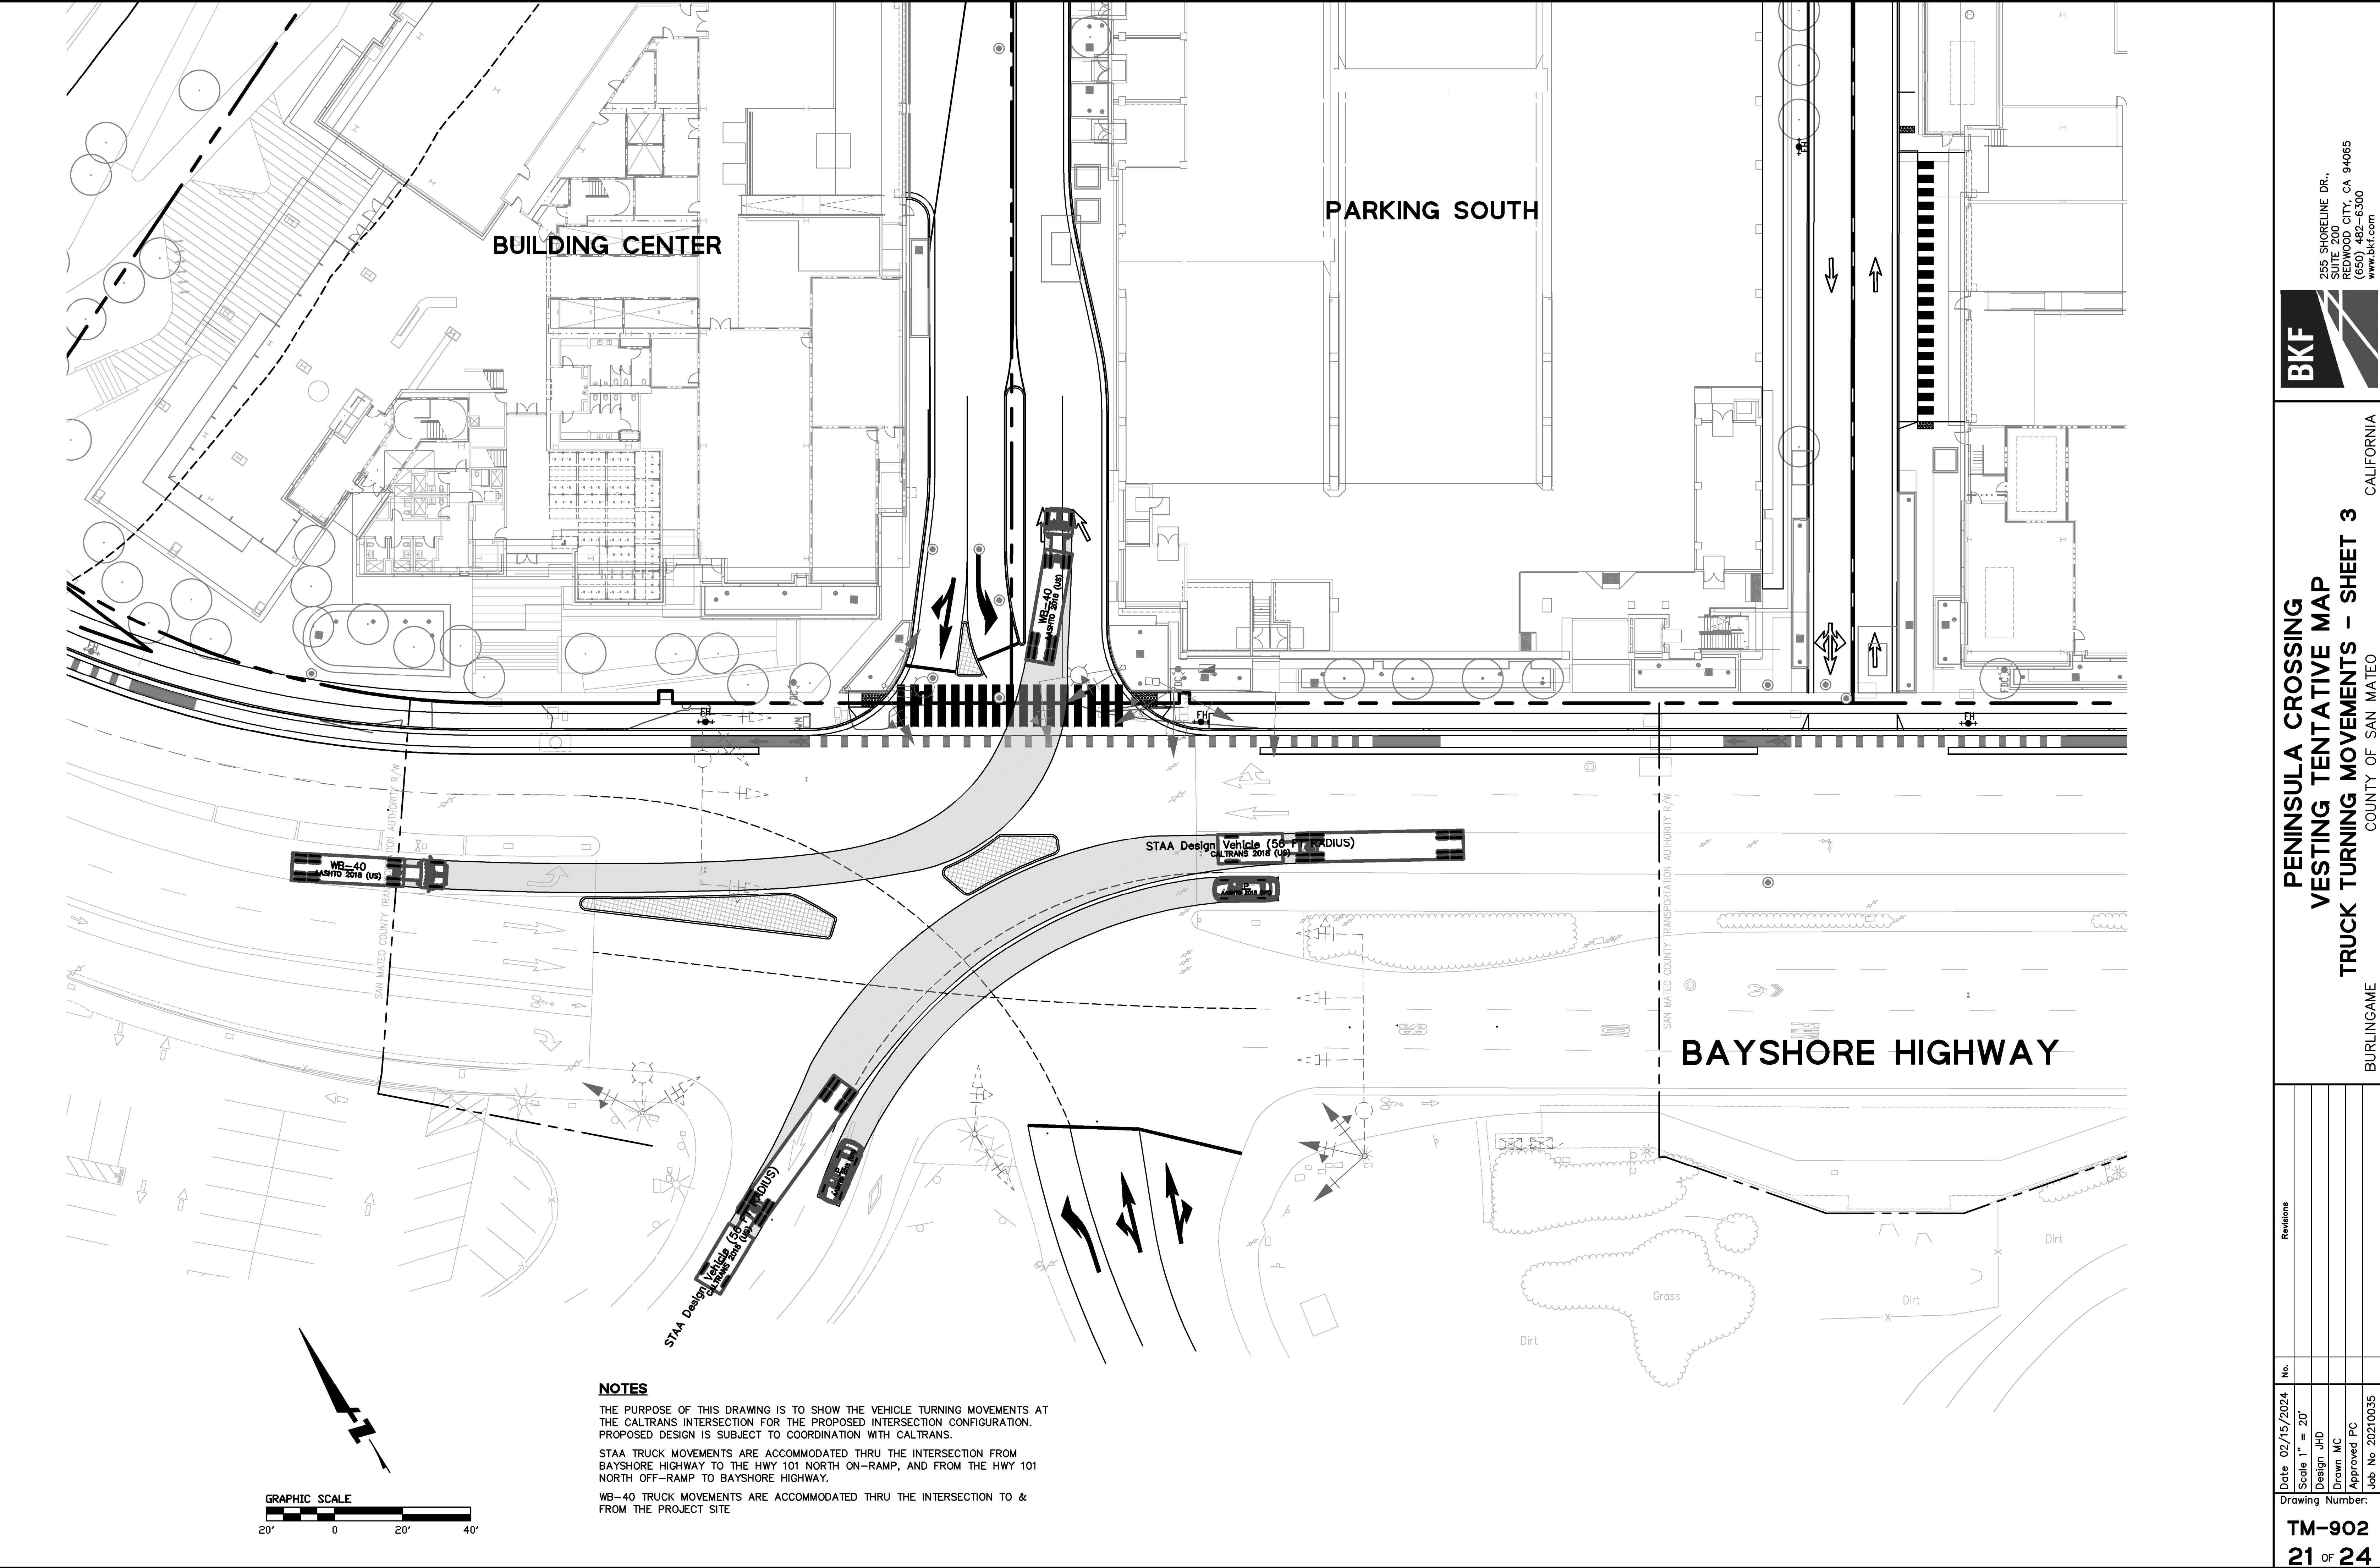




**PENINSULA CROSSING
VESTING TENTATIVE MAP
FIRE TRUCK TURNING MOVEMENTS - OVERALL CIRCULATION**
COUNTY OF SAN MATEO
BURLINGAME CALIFORNIA

Revisions	
No.	
Date	02/15/2024
Scale	1" = 50'
Design	JHD
Drawn	MC
Approved	PC
Job No	20210035

Drawing Number:

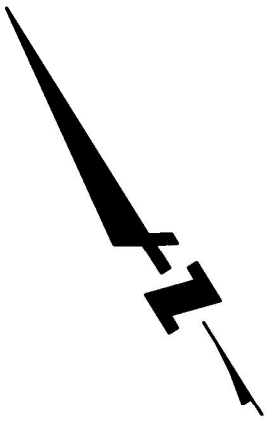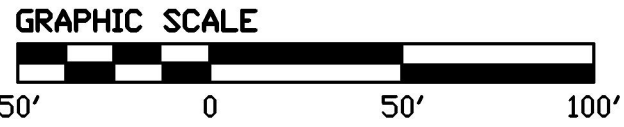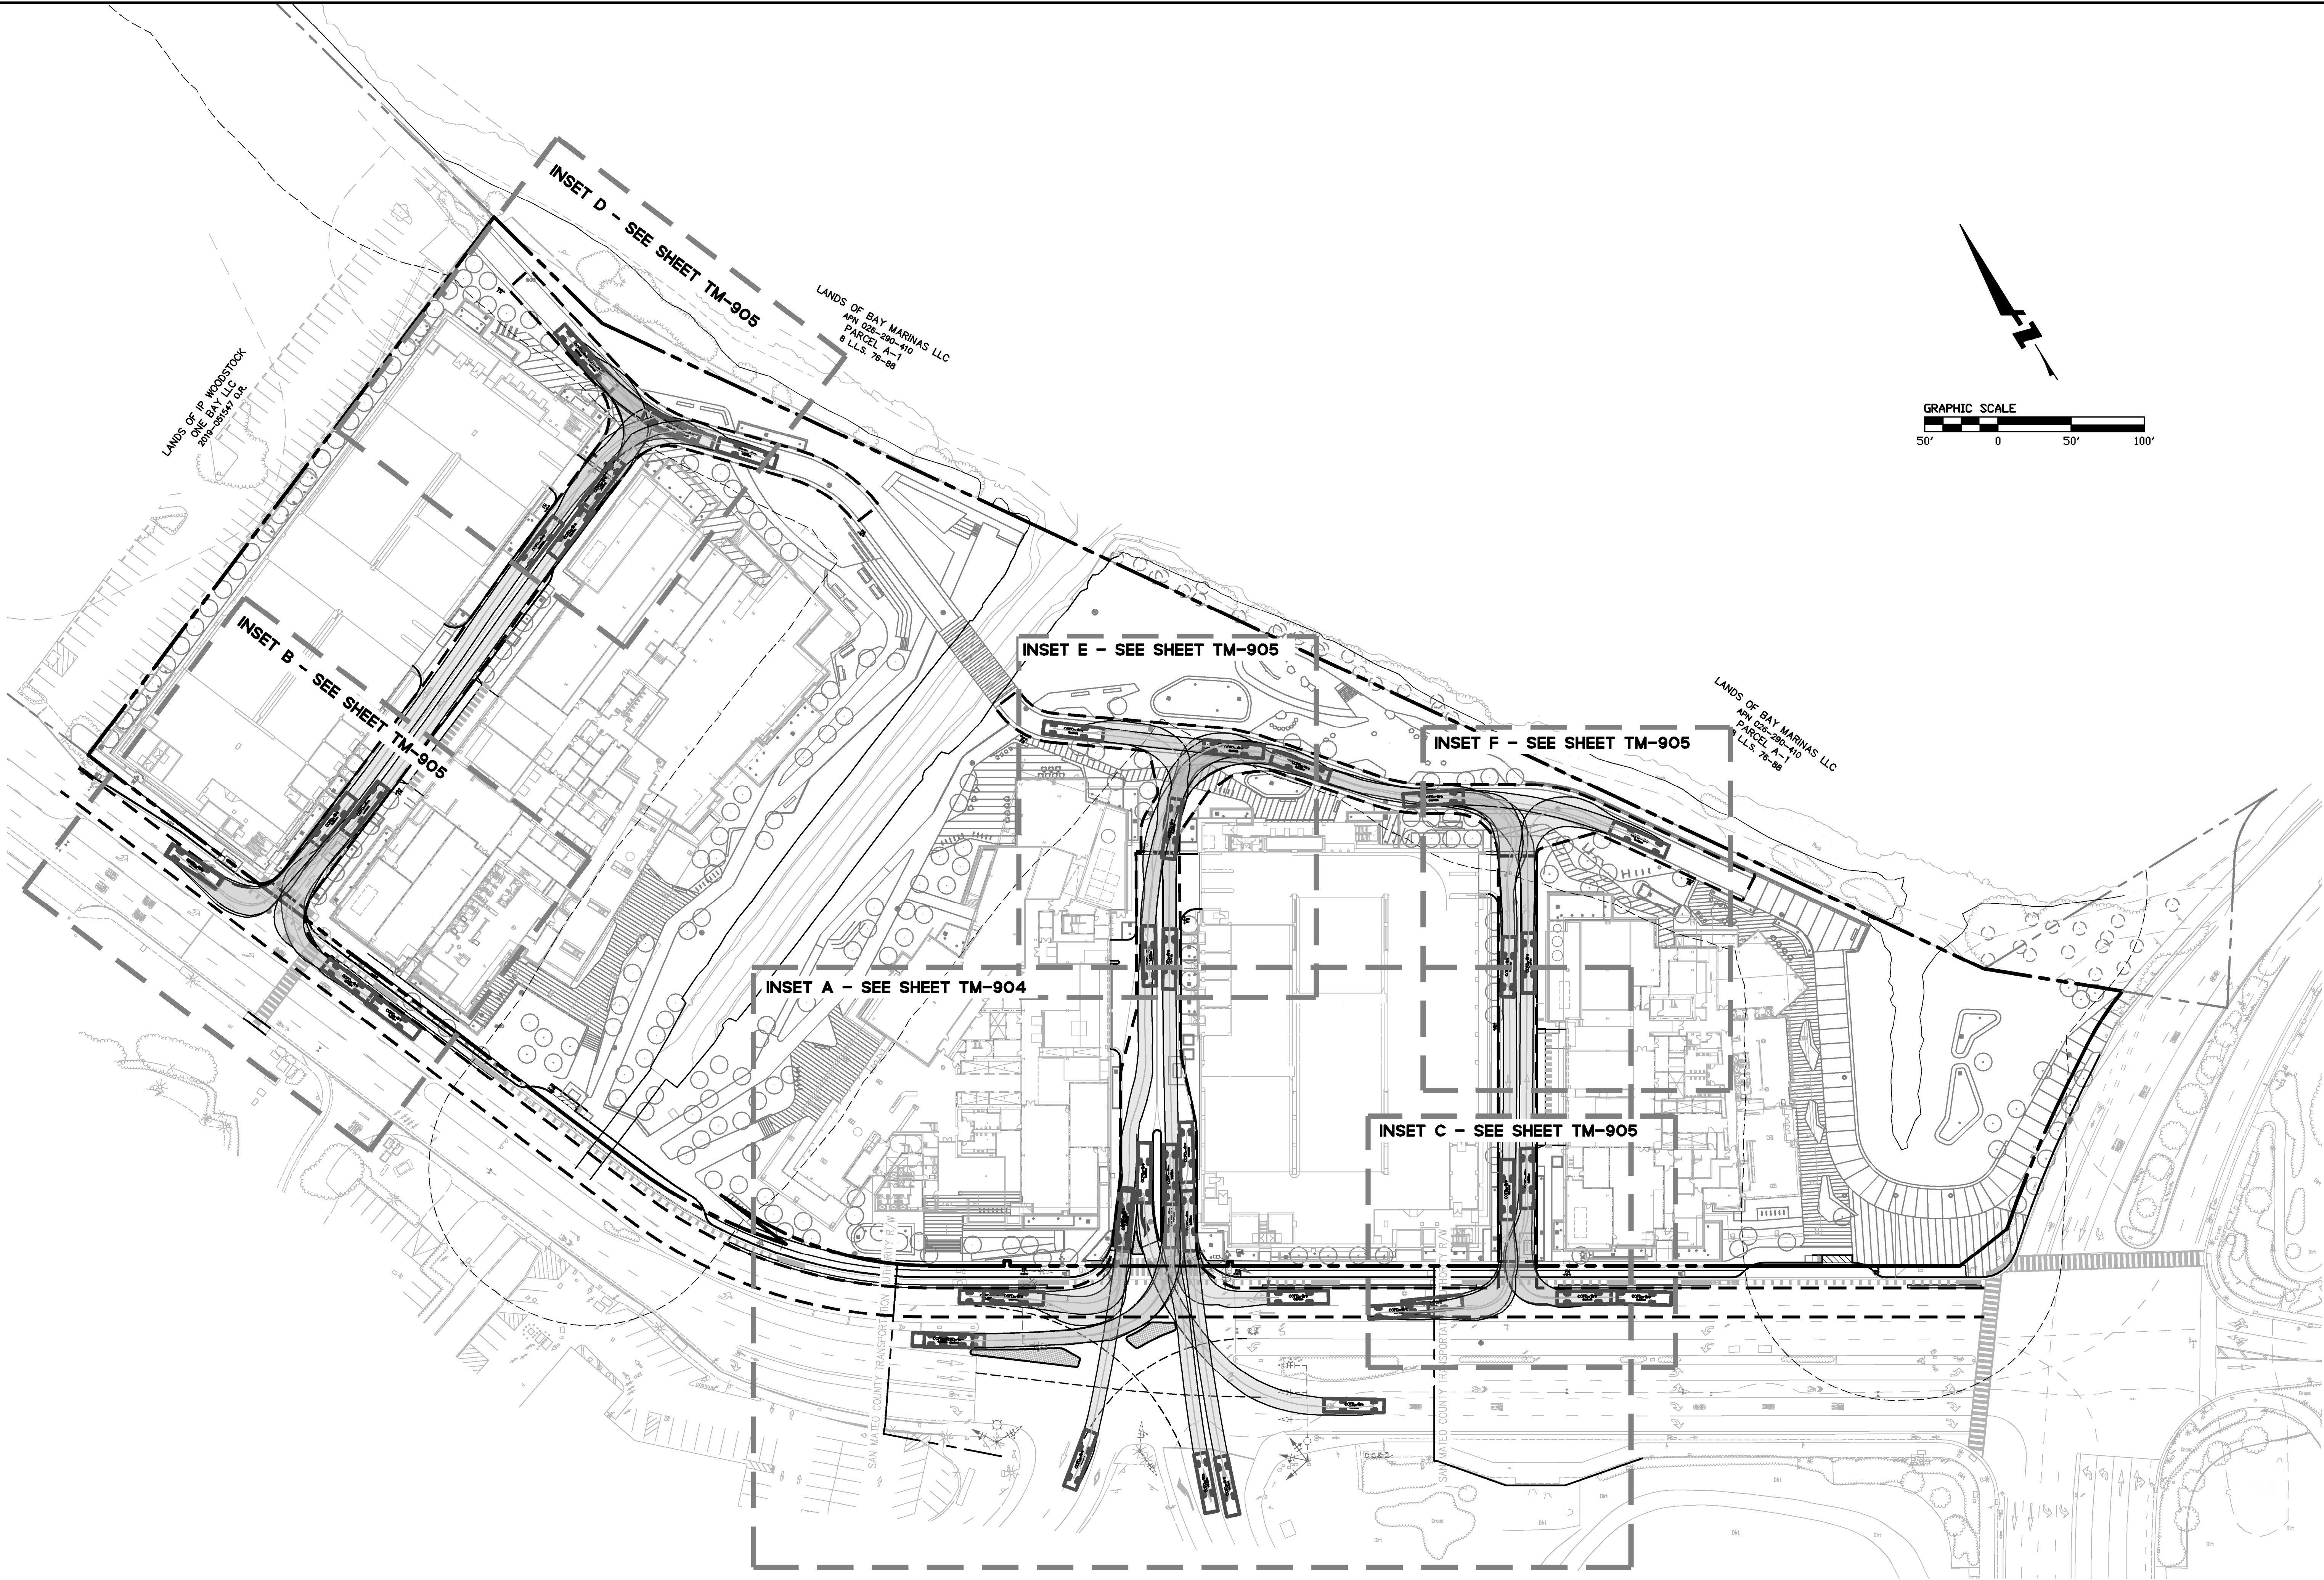




PENINSULA CROSSING
VESTING TENTATIVE MAP
FIRE TRUCK TURNING MOVEMENTS - CALTRANS INTERSECTION
COUNTY OF SAN MATEO
BURLINGAME

Revisions	
No.	
Date	02/15/2024
Scale	1" = 20'
Design	JHD
Drawn	MC
Approved	PC
Job No	20210035

Drawing Number:

TM-904
23 OF 24

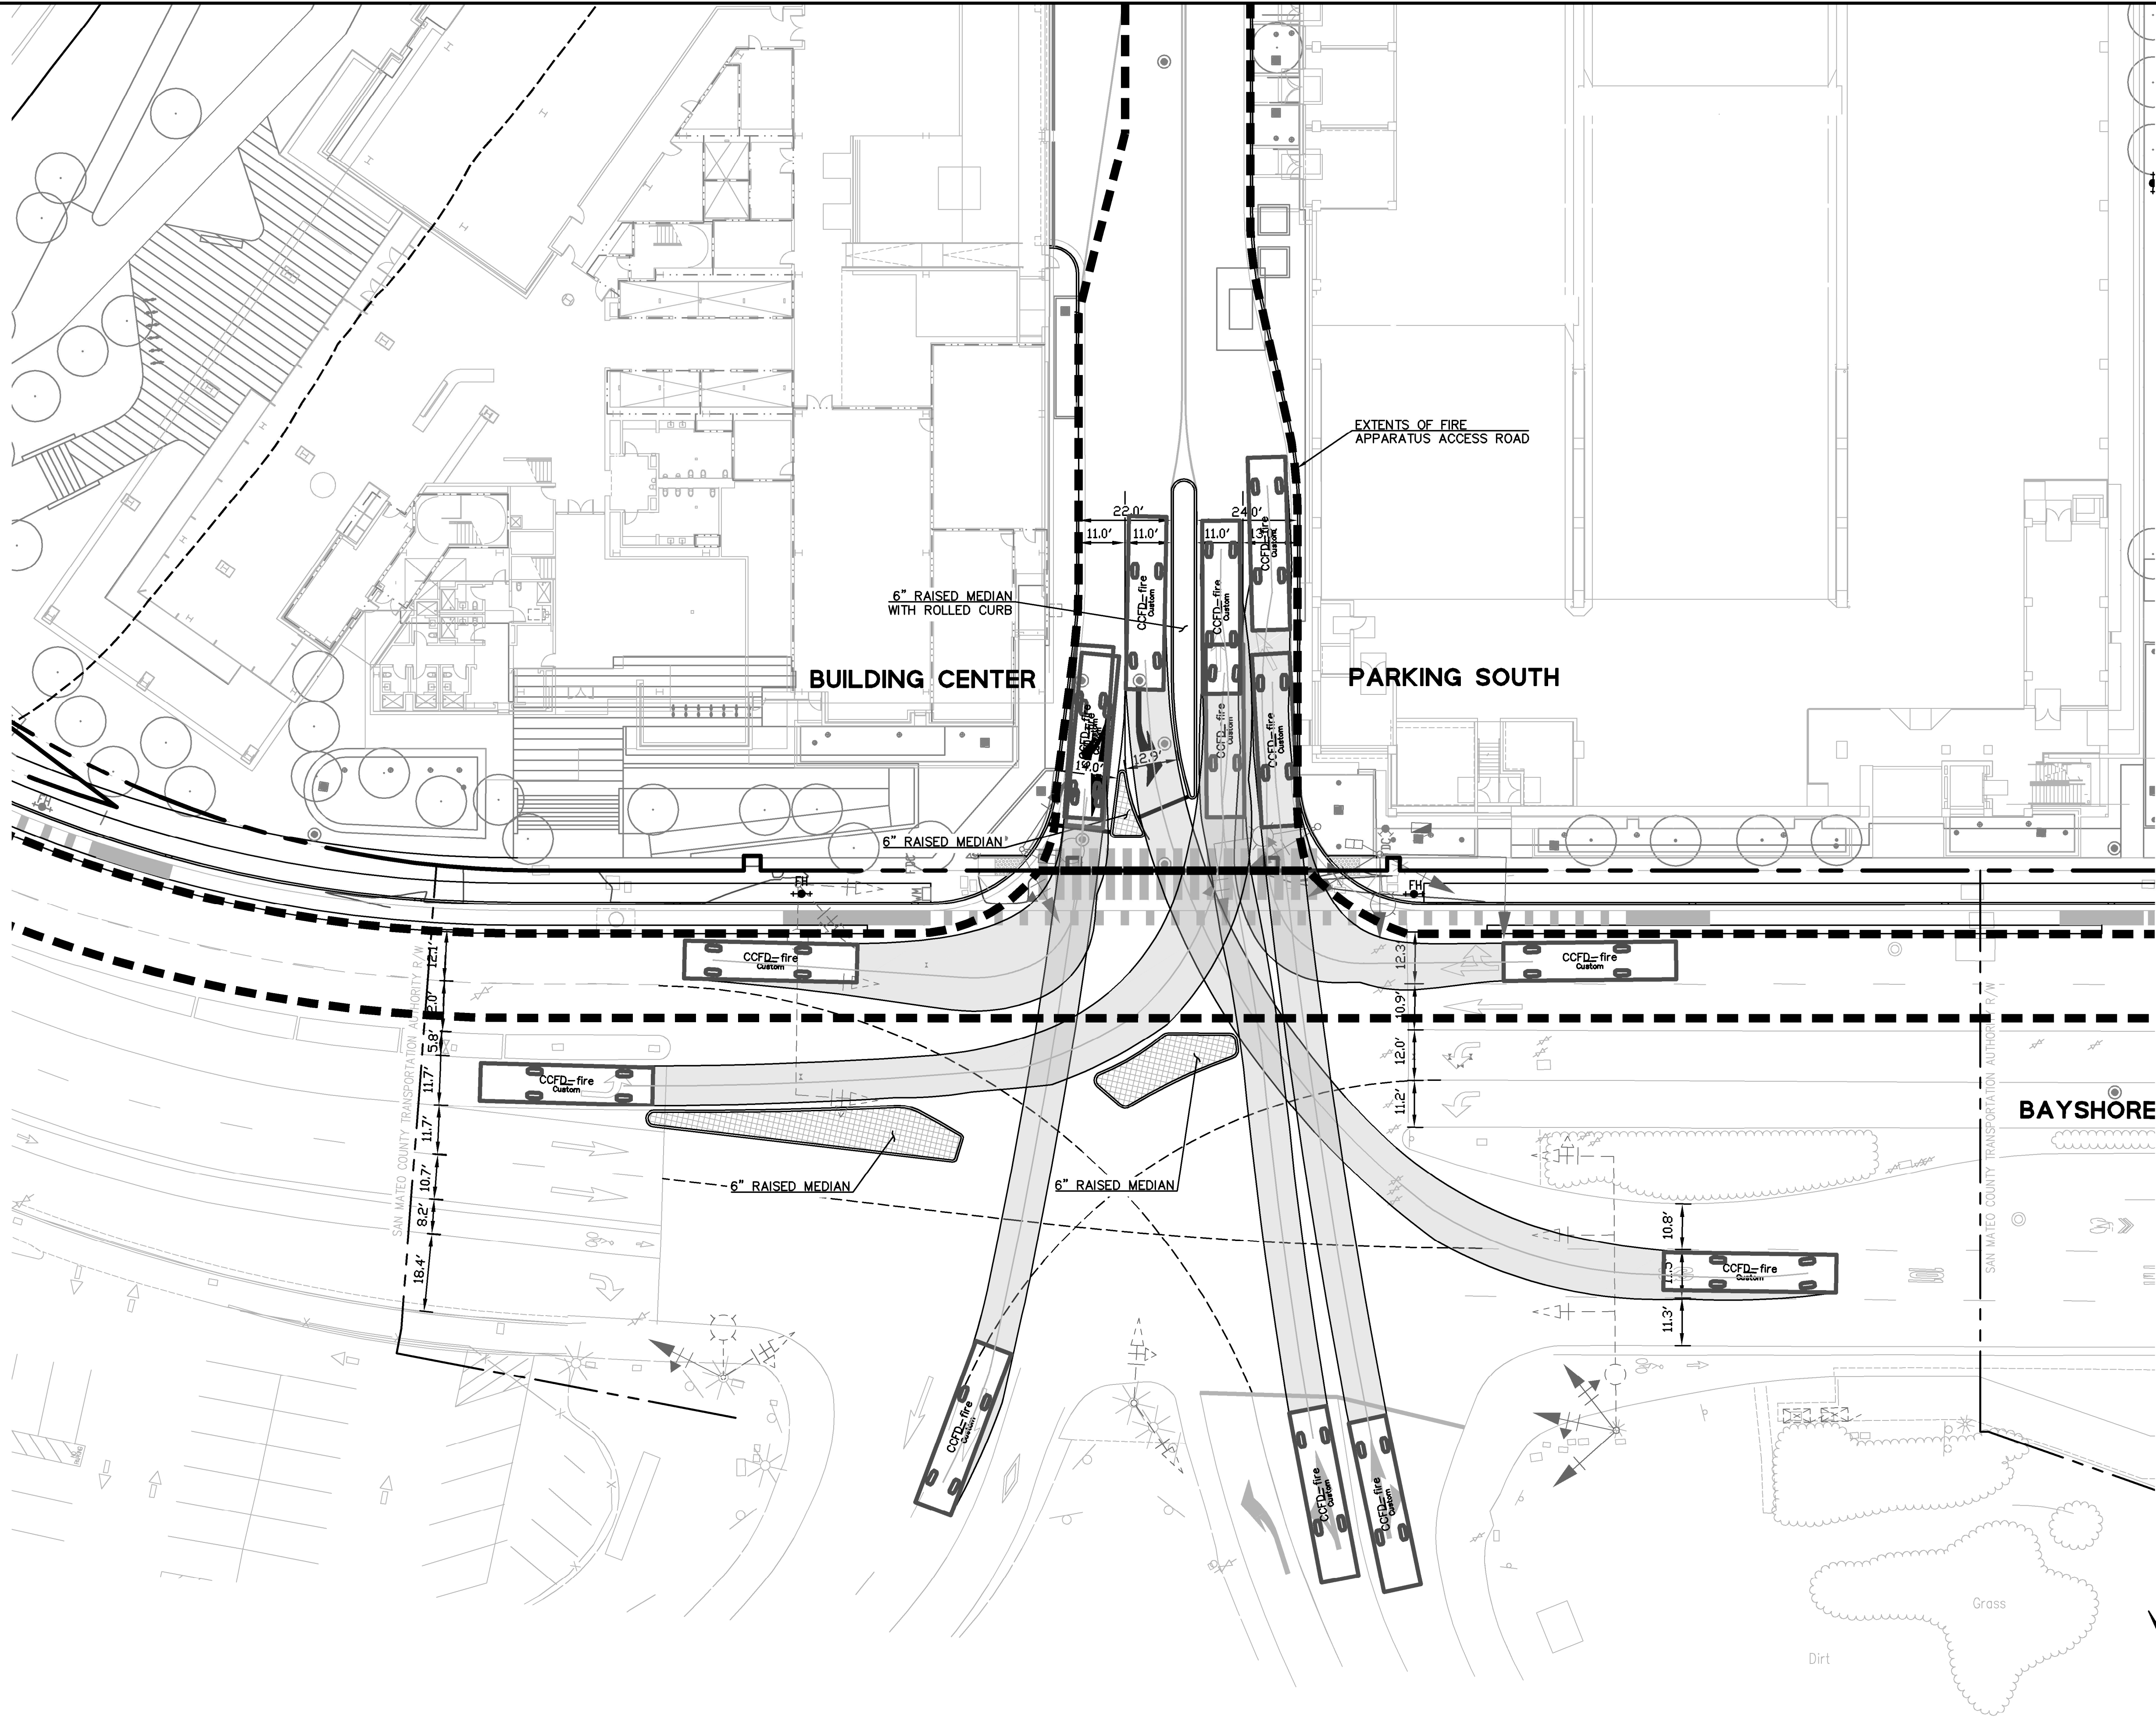

NOTES

THE PURPOSE OF THIS DRAWING IS TO SHOW THE VEHICLE TURNING MOVEMENTS AT THE CALTRANS INTERSECTION FOR THE PROPOSED INTERSECTION CONFIGURATION. PROPOSED DESIGN IS SUBJECT TO COORDINATION WITH CALTRANS.


FIRE TRUCK MOVEMENTS ARE ACCOMMODATED THRU THE INTERSECTION FROM BAYSHORE HIGHWAY TO THE HWY 101 NORTH ON-RAMP, AND FROM THE HWY 101 NORTH OFF-RAMP TO BAYSHORE HIGHWAY.

FIRE TRUCK SPECIFICATIONS WERE PROVIDED BY CCFD ON FEBRUARY 2, 2022.


A INTERSECTION AT BAYSHORE HIGHWAY AND HWY 101 NORTH ON-RAMP AND OFF-RAMP
SCALE: 1" = 20'

GRAPHIC SCALE




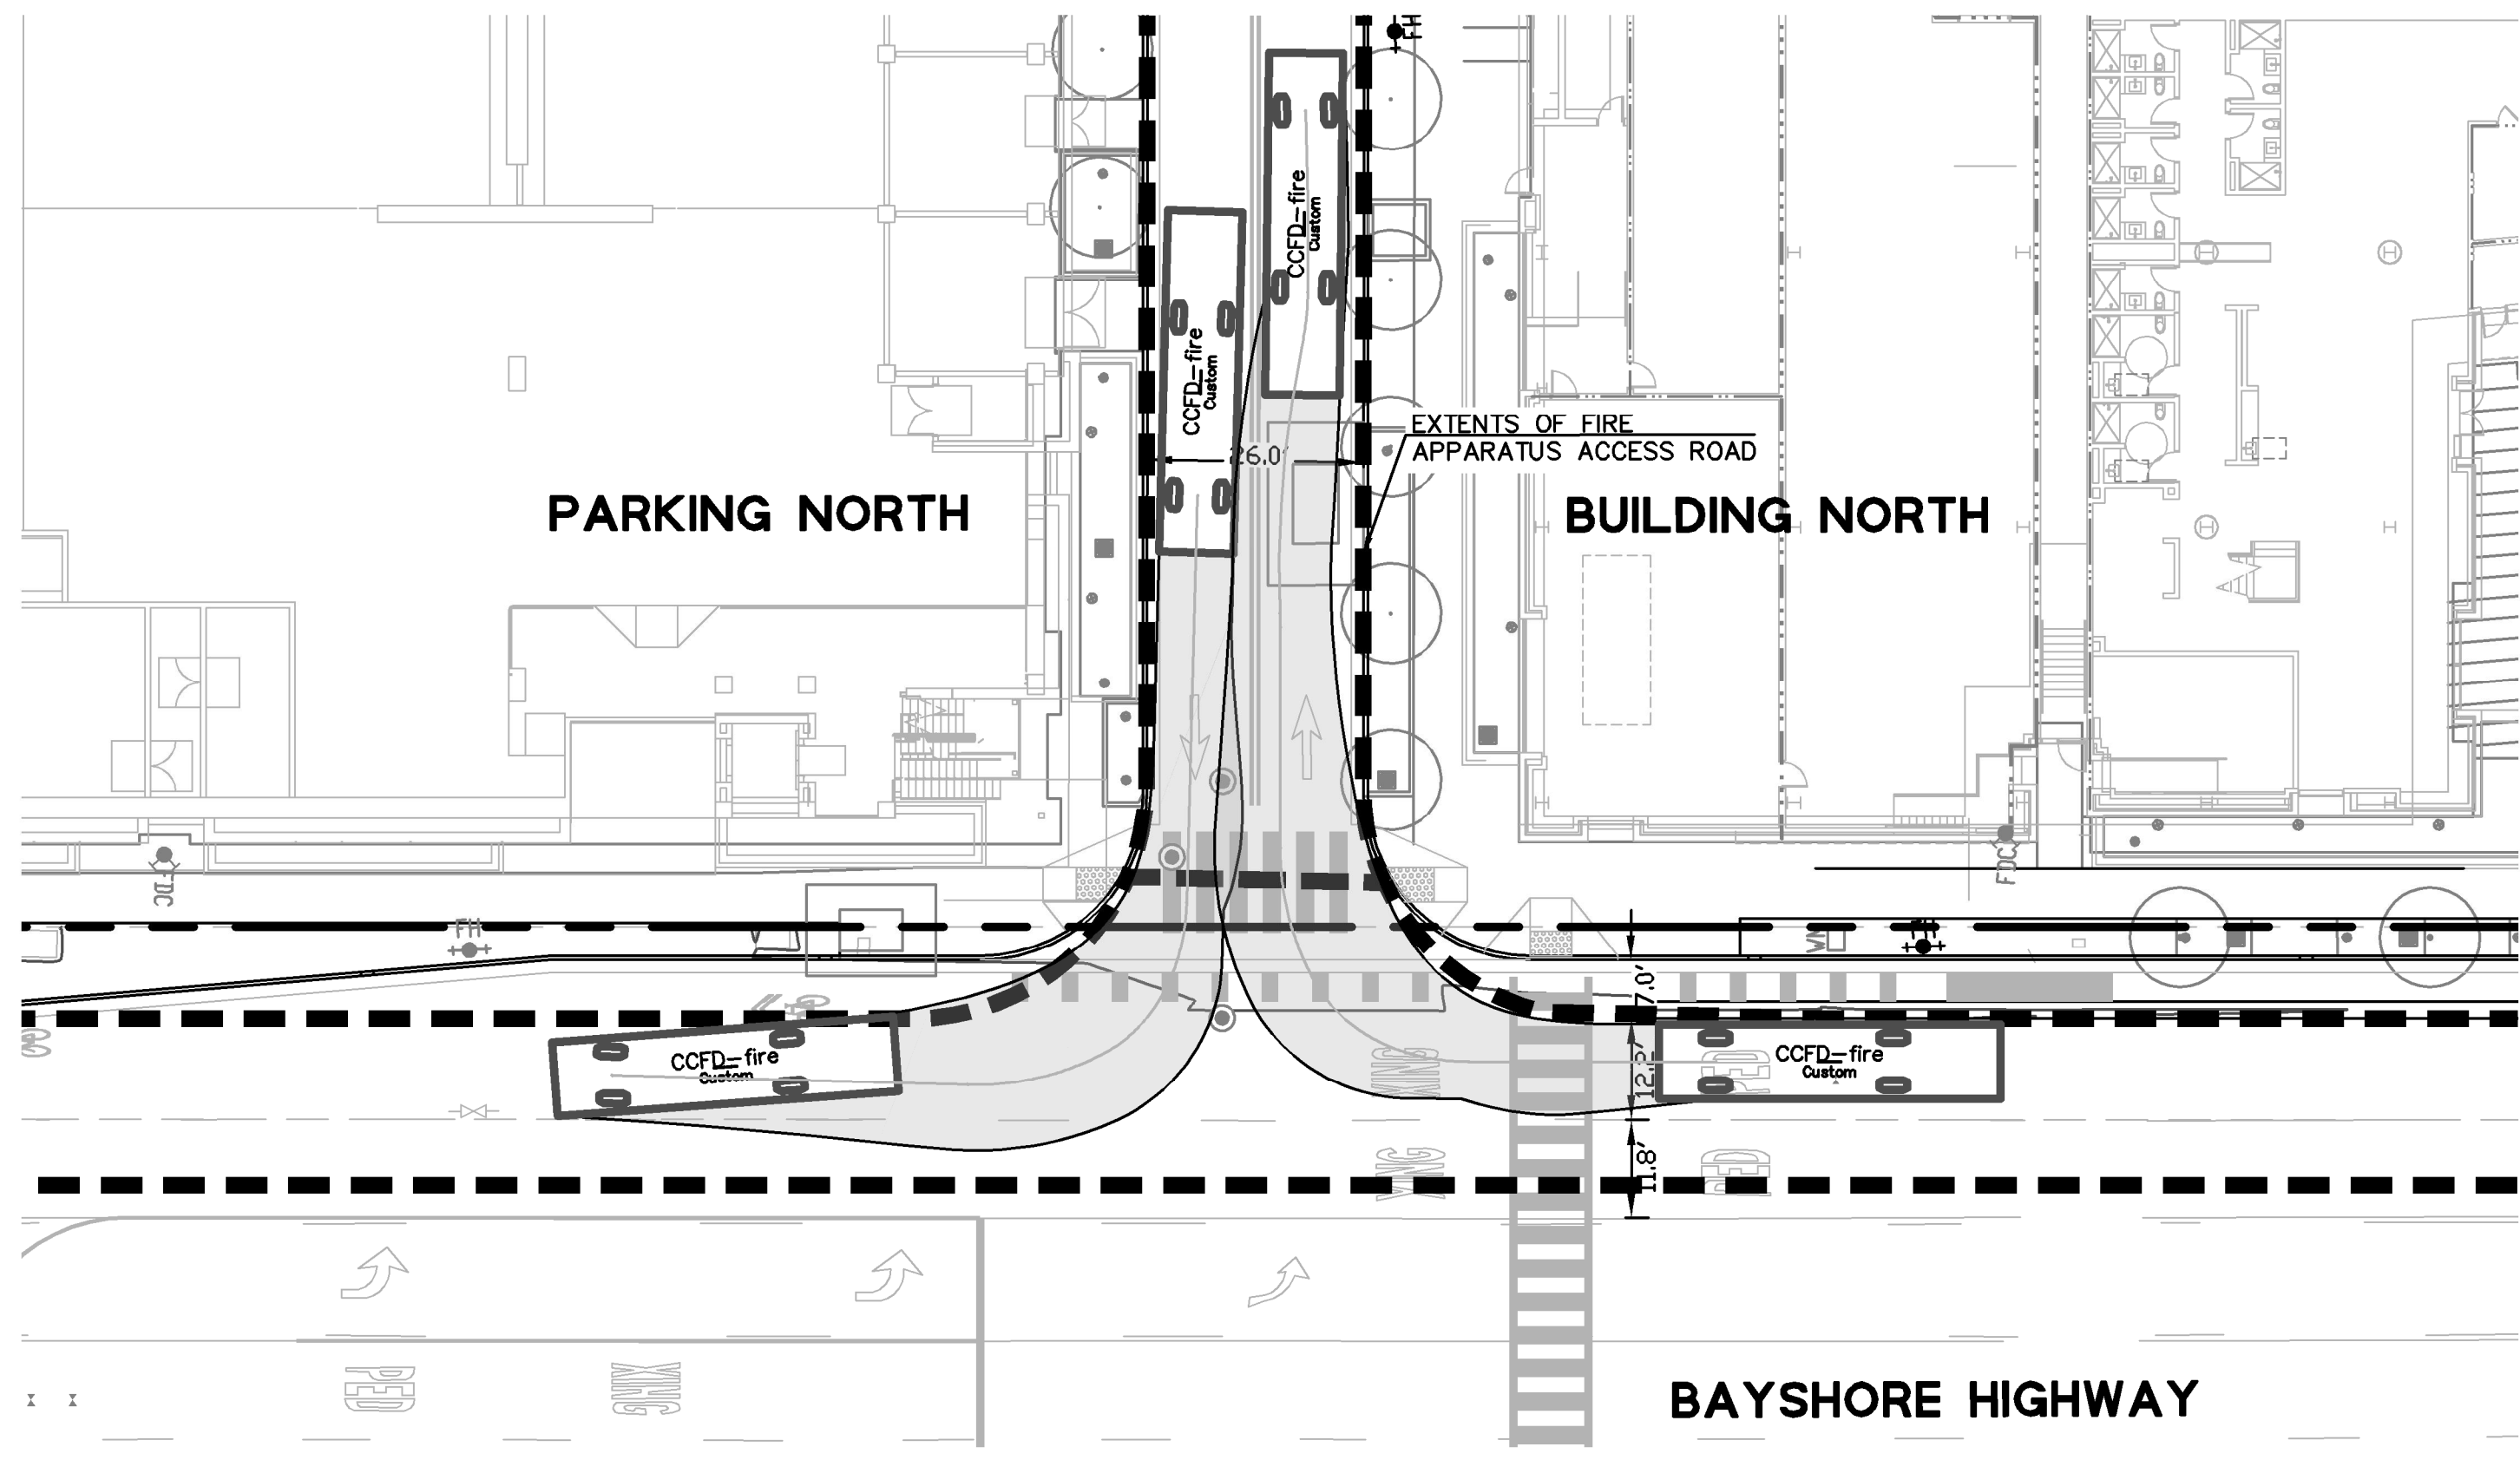


B **NORTHERN ENTRANCE INTERSECTION - BAYSHORE HIGHWAY**
SCALE: 1" = 20'
THIS PLAN SHOWS THE TURNING MOVEMENT FOR A CCFD FIRE ENGINE ENTERING THE NORTHERN ACCESS ROAD FROM BAYSHORE HIGHWAY. FIRE TRUCK SPECIFICATIONS WERE PROVIDED BY CCFD ON FEBRUARY 2, 2022.

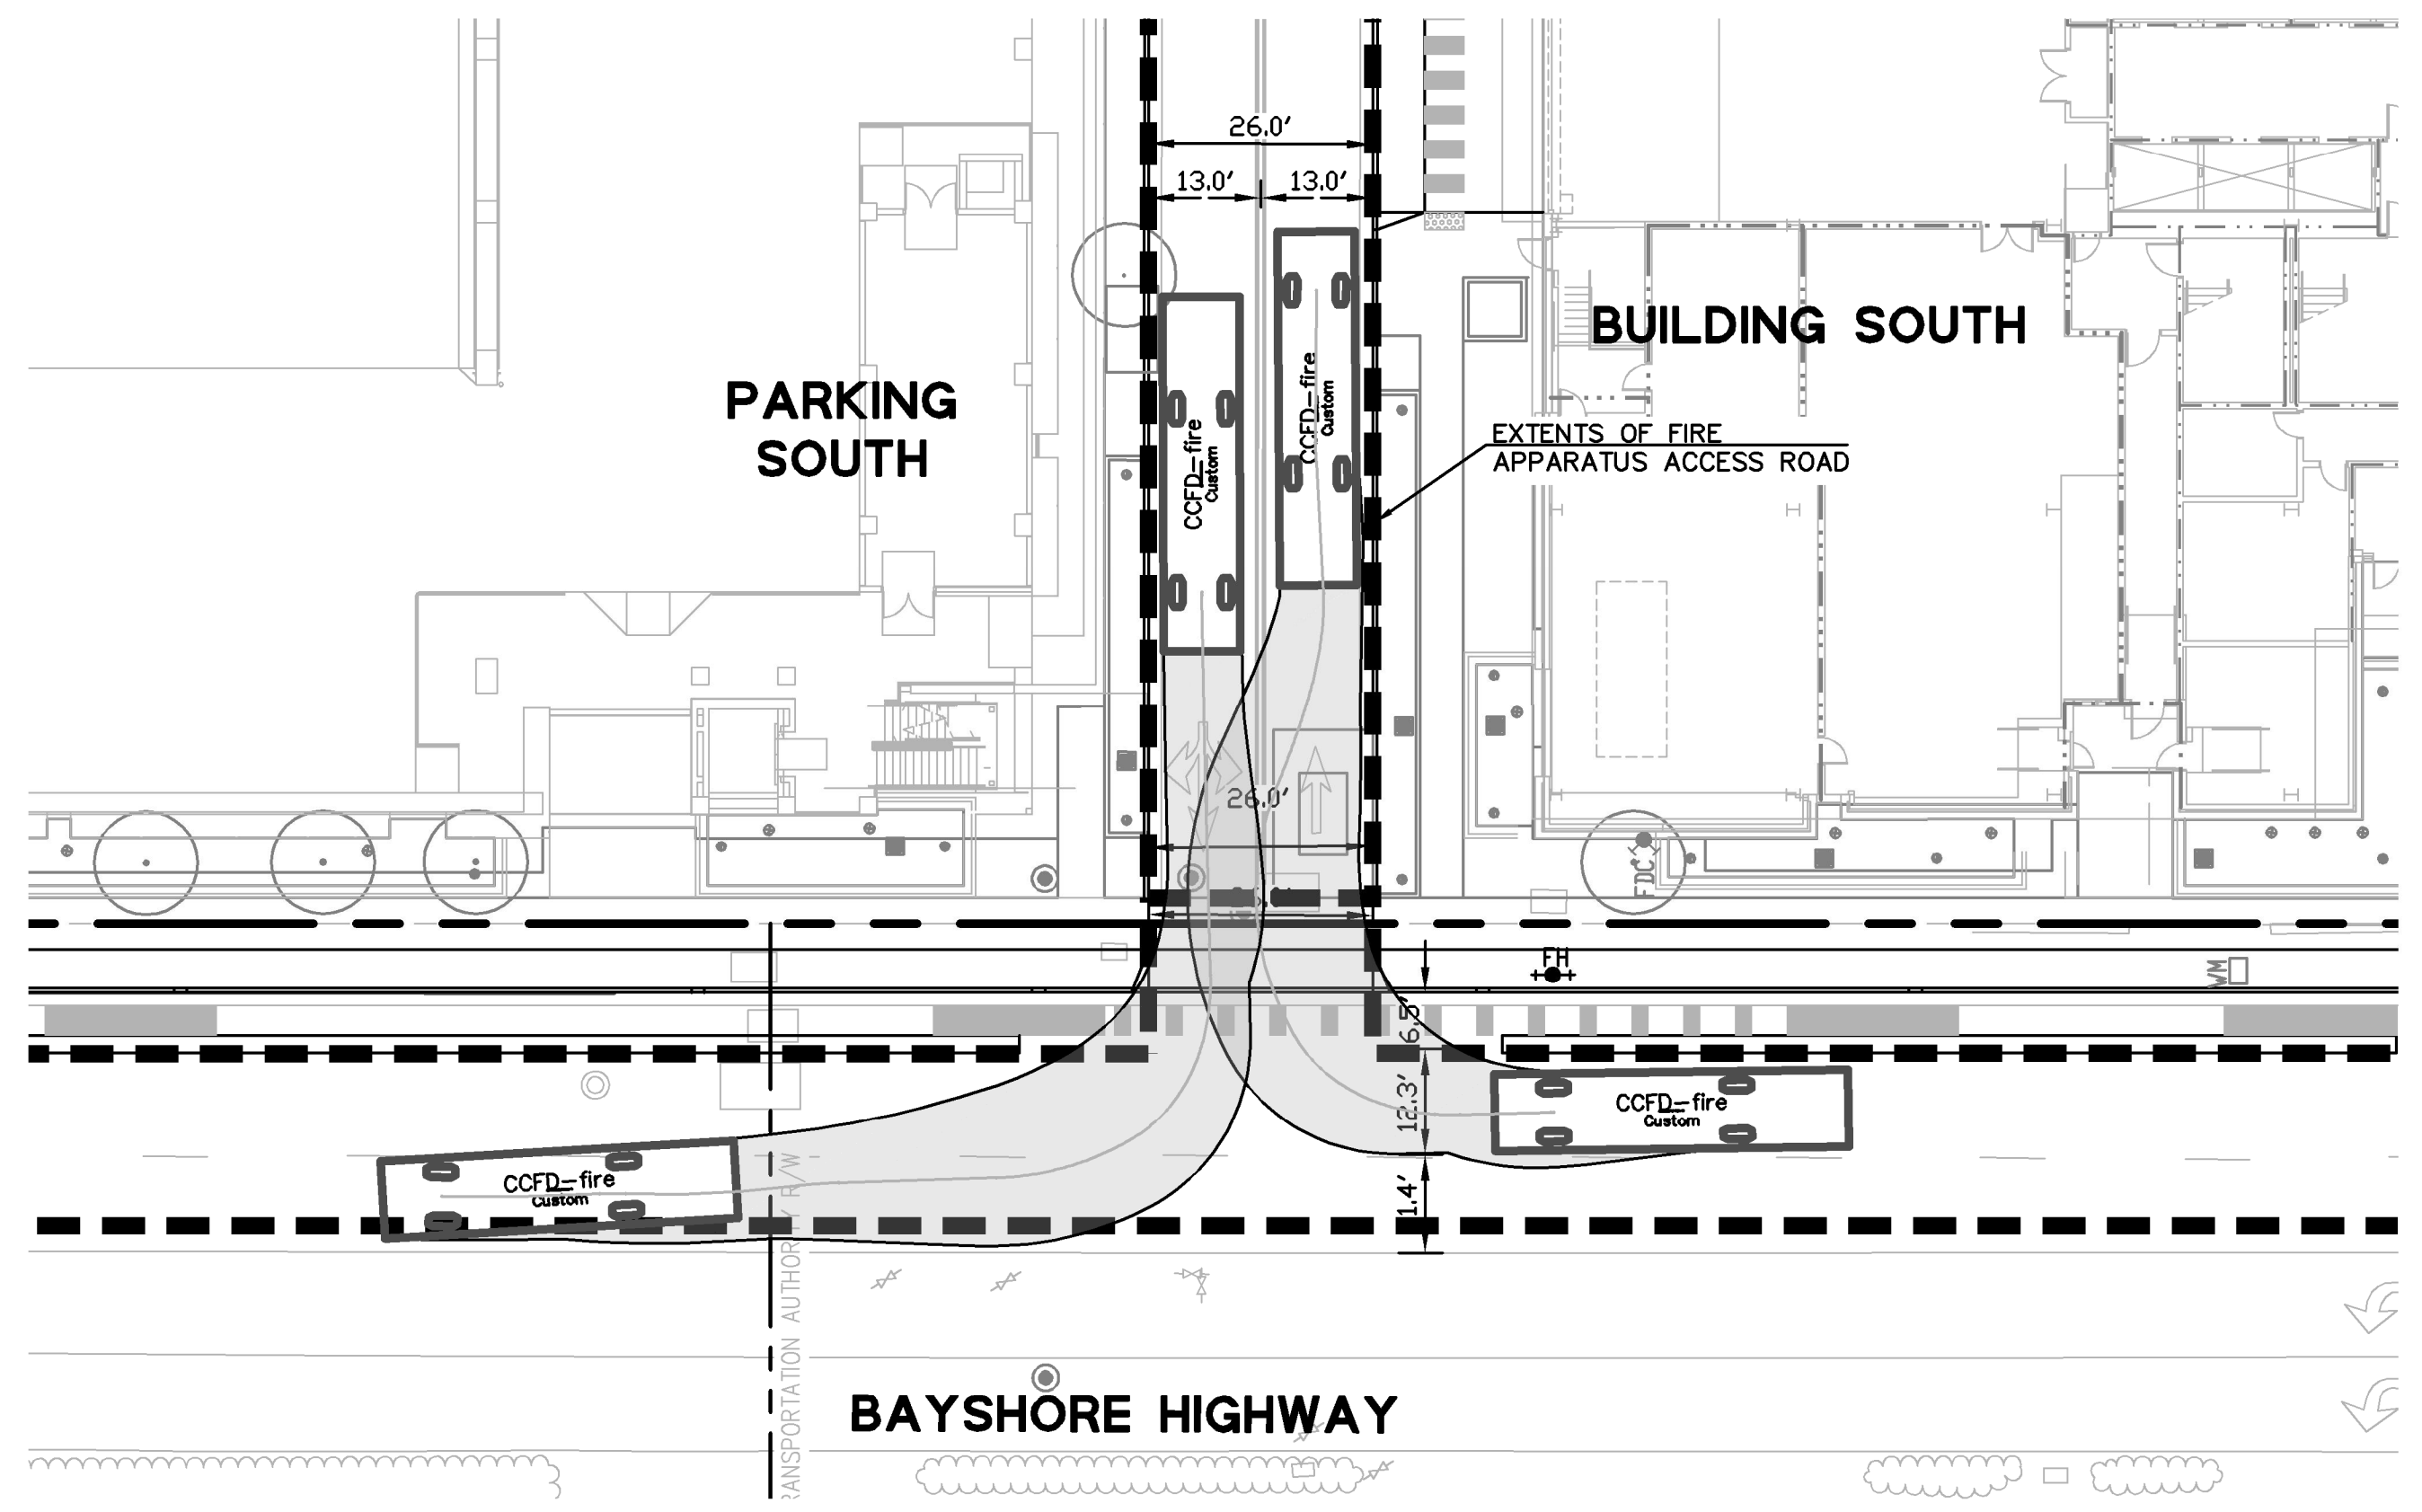


C **EASTERN ENTRANCE DRIVEWAY - BAYSHORE HIGHWAY**
SCALE: 1" = 20'
THIS PLAN SHOWS THE TURNING MOVEMENT FOR A CCFD FIRE ENGINE ENTERING THE EASTERN ACCESS ROAD FROM BAYSHORE HIGHWAY. FIRE TRUCK SPECIFICATIONS WERE PROVIDED BY CCFD ON FEBRUARY 2, 2022.

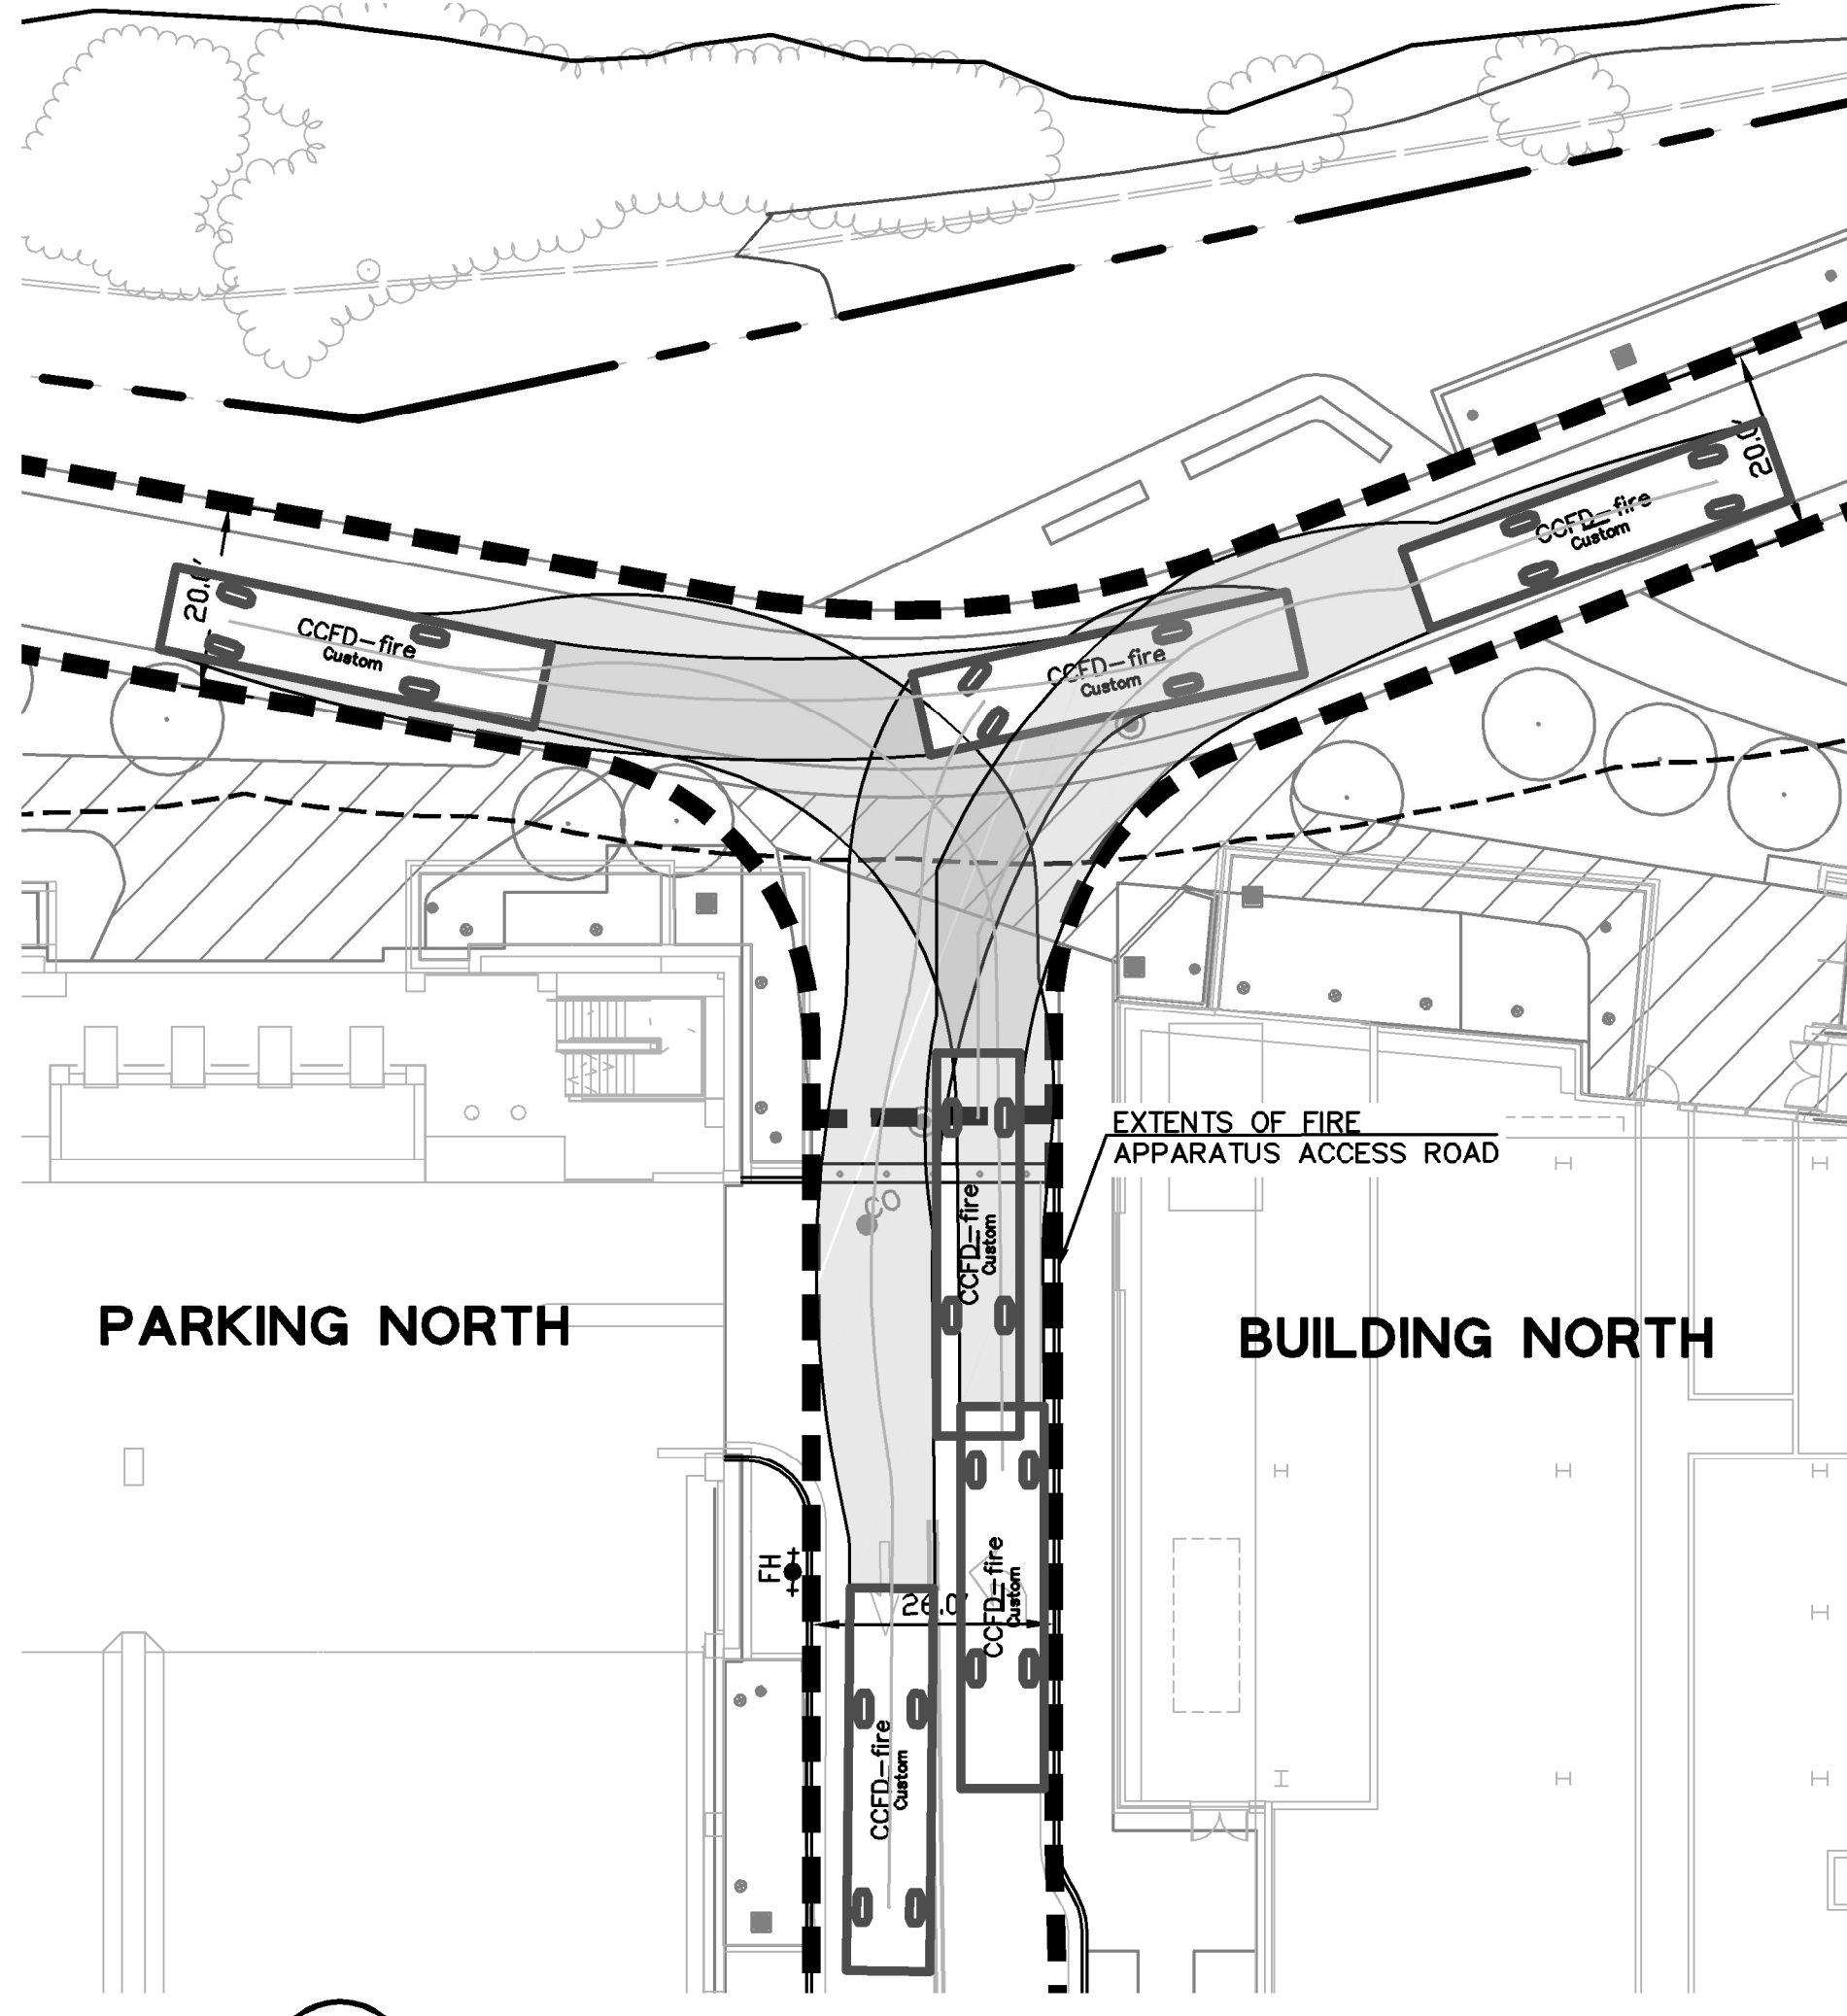

D **TURNAROUND BETWEEN PARKING NORTH AND BUILDING NORTH**
SCALE: 1" = 20'
THIS PLAN SHOWS THE TURNING MOVEMENT FOR A CCFD FIRE ENGINE. FIRE TRUCK SPECIFICATIONS WERE PROVIDED BY CCFD ON FEBRUARY 2, 2022.

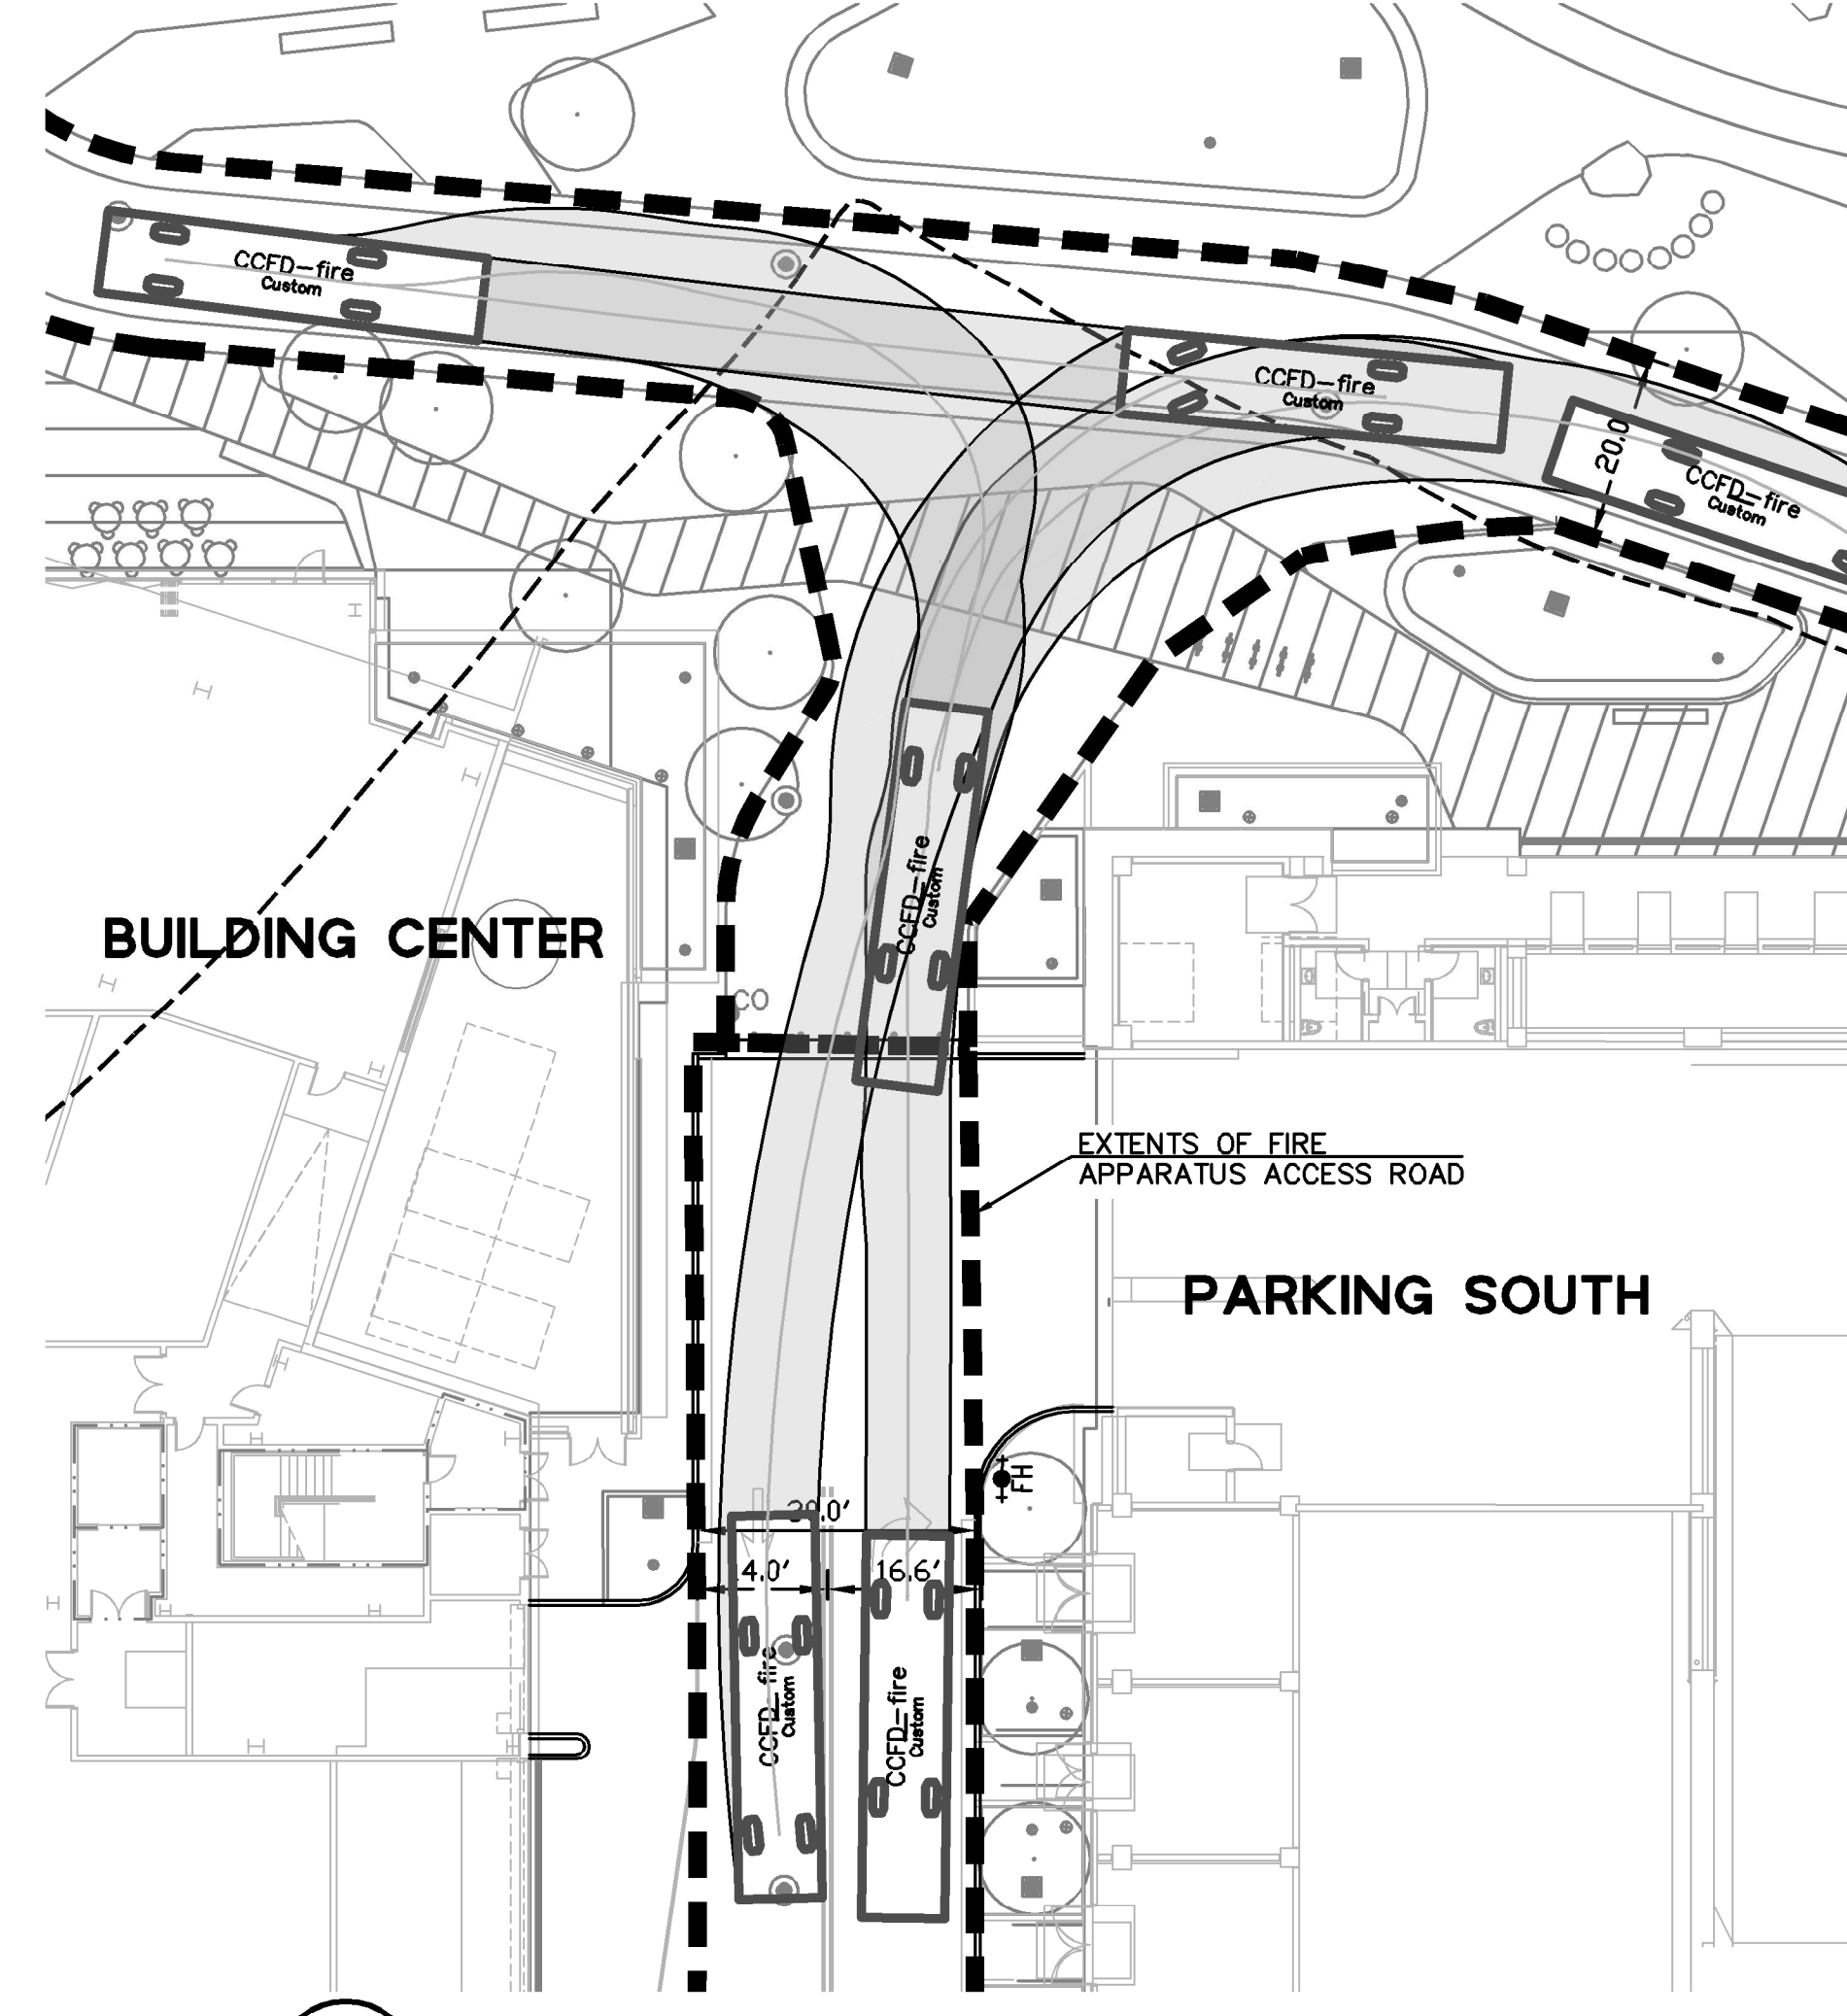

E **TURNAROUND BETWEEN BUILDING CENTER AND PARKING SOUTH**
SCALE: 1" = 20'
THIS PLAN SHOWS THE TURNING MOVEMENT FOR A CCFD FIRE ENGINE. FIRE TRUCK SPECIFICATIONS WERE PROVIDED BY CCFD ON FEBRUARY 2, 2022.

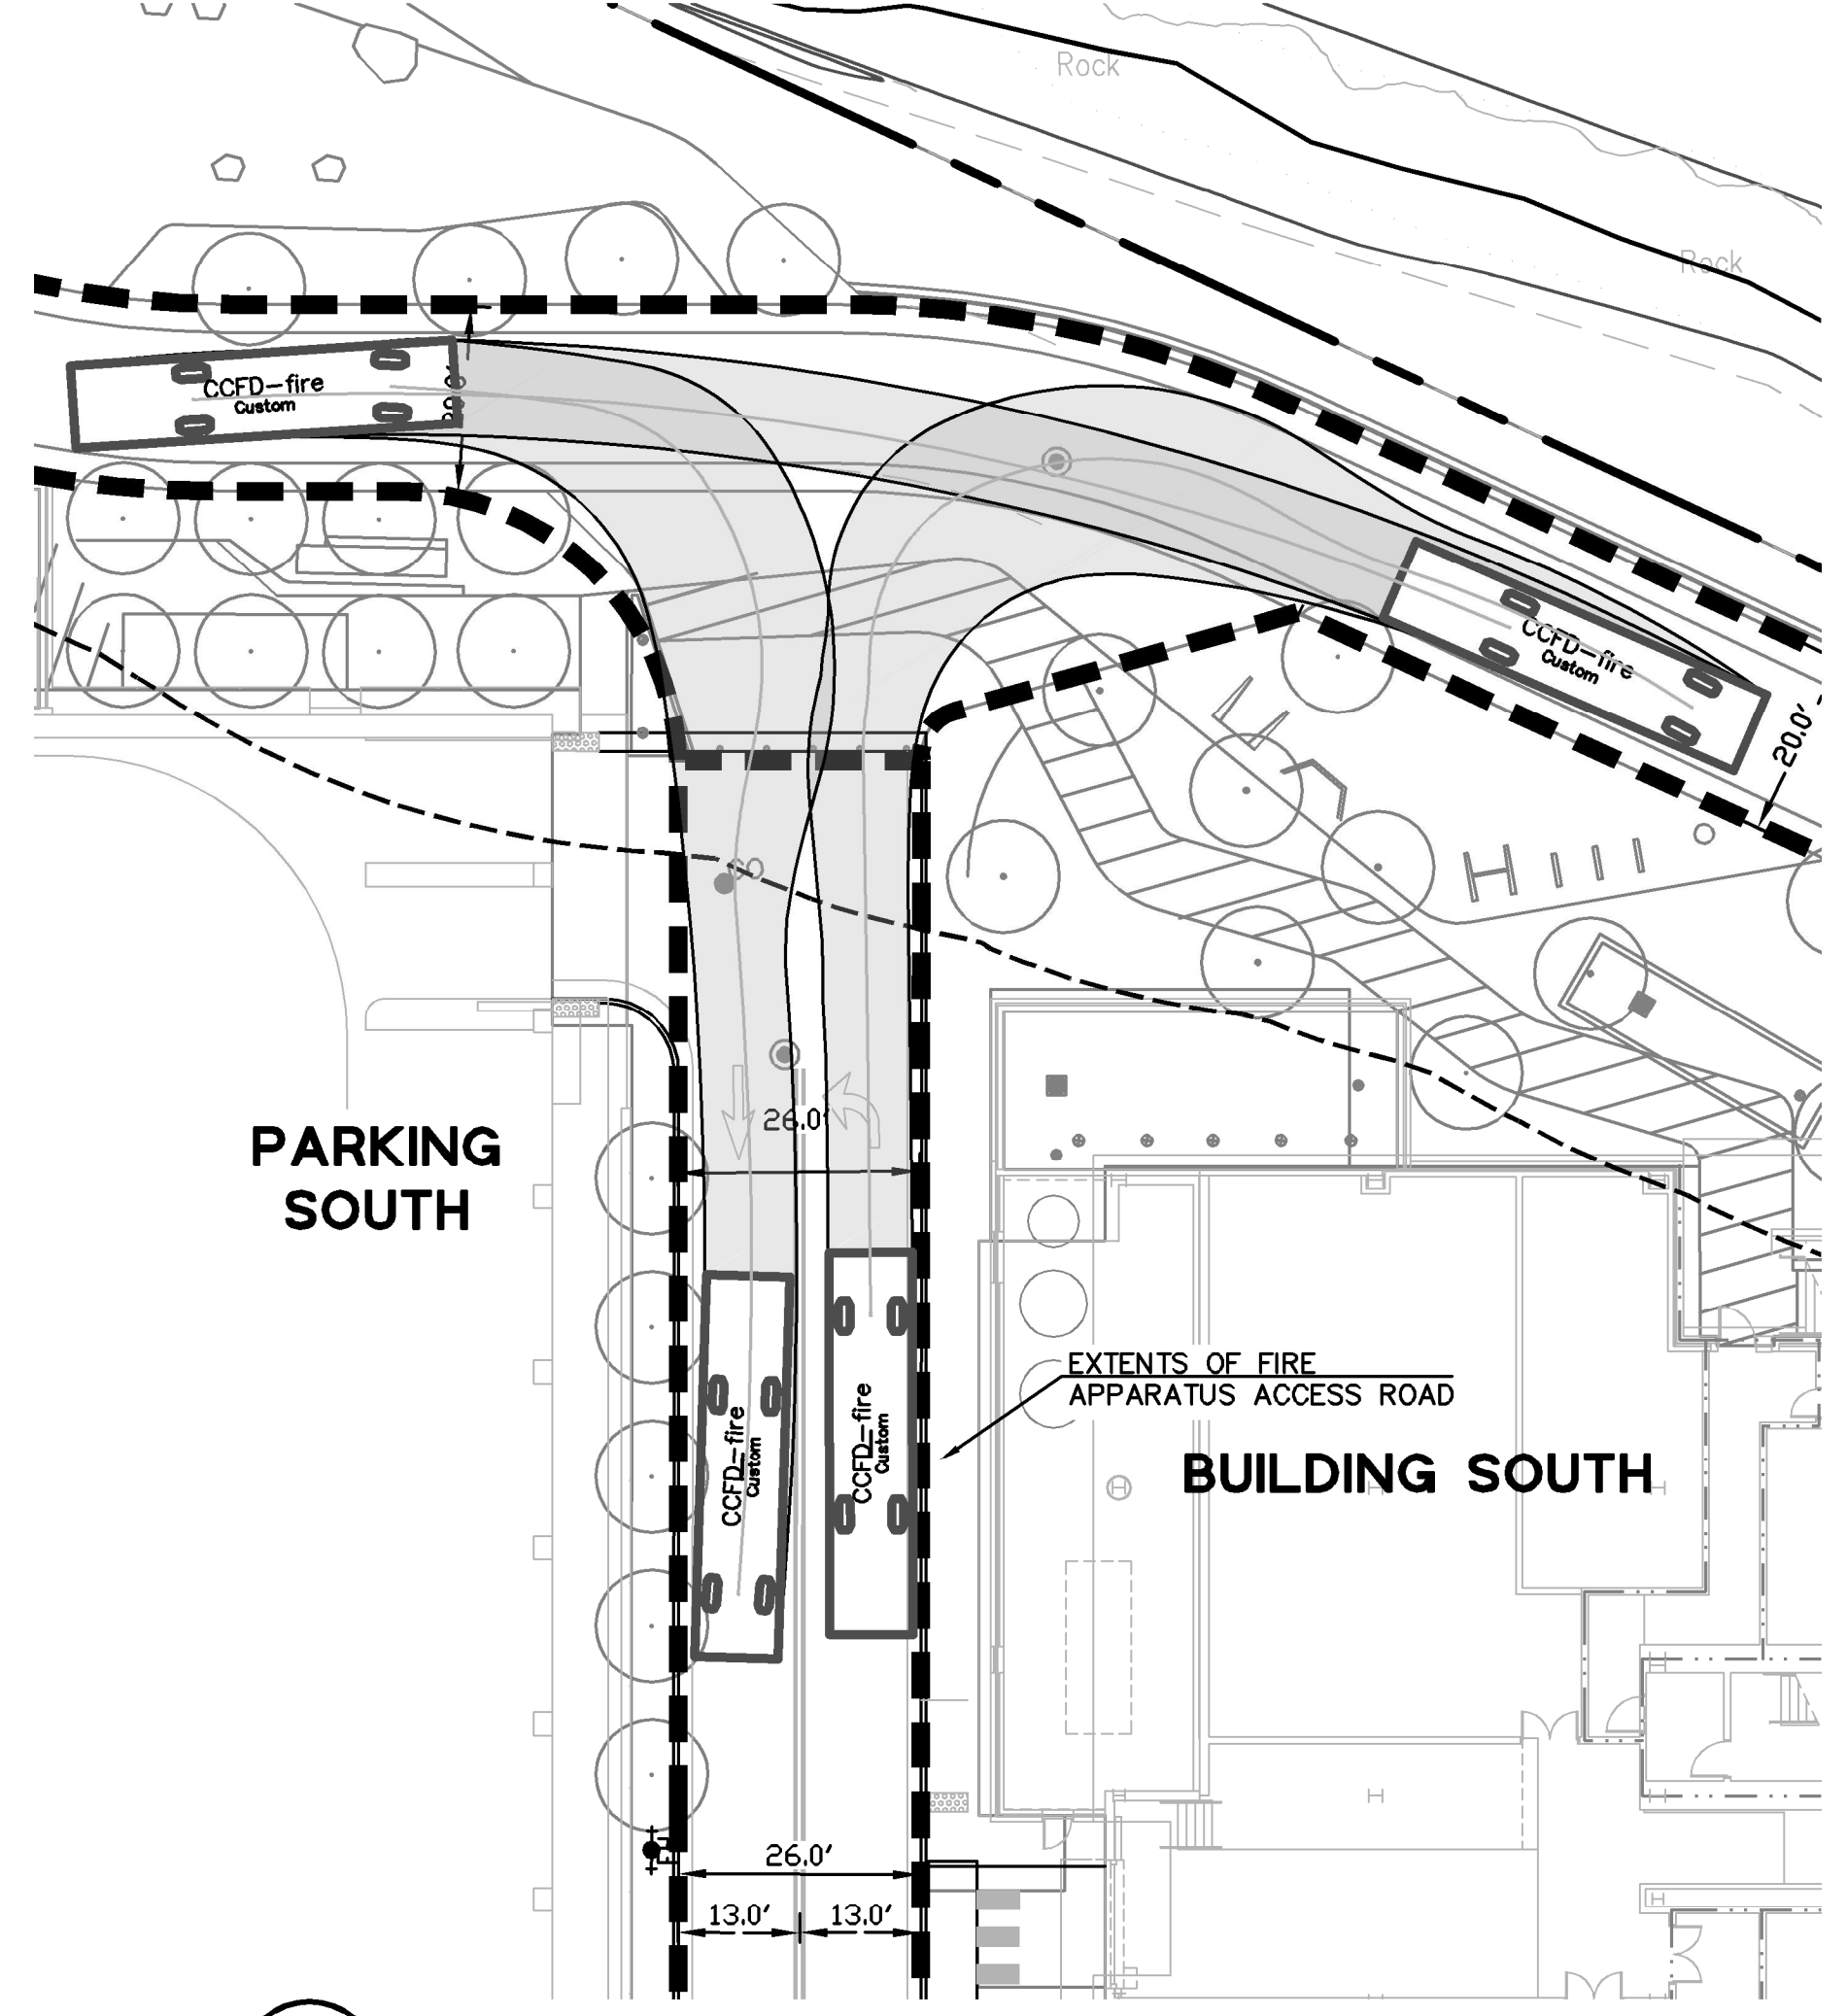

F **TURNAROUND BETWEEN PARKING SOUTH AND BUILDING SOUTH**
SCALE: 1" = 20'
THIS PLAN SHOWS THE TURNING MOVEMENT FOR A CCFD FIRE ENGINE. FIRE TRUCK SPECIFICATIONS WERE PROVIDED BY CCFD ON FEBRUARY 2, 2022.

255 SHORELINE DR.,
SUITE 200
REDWOOD CITY, CA 94065
(650) 482-6300
www.bkf.com



PENINSULA CROSSING
VESTING TENTATIVE MAP
FIRE TRUCK TURNING MOVEMENTS - SITE DRIVEWAYS
CALIFORNIA
COUNTY OF SAN MATEO
BURLINGAME

Revisions	
No.	
02/15/2024	
Scale 1" = 20'	
Design JHD	
Drawn MC	
Approved PC	
Job No 20210035	
Drawing Number:	